



Do Not Scale

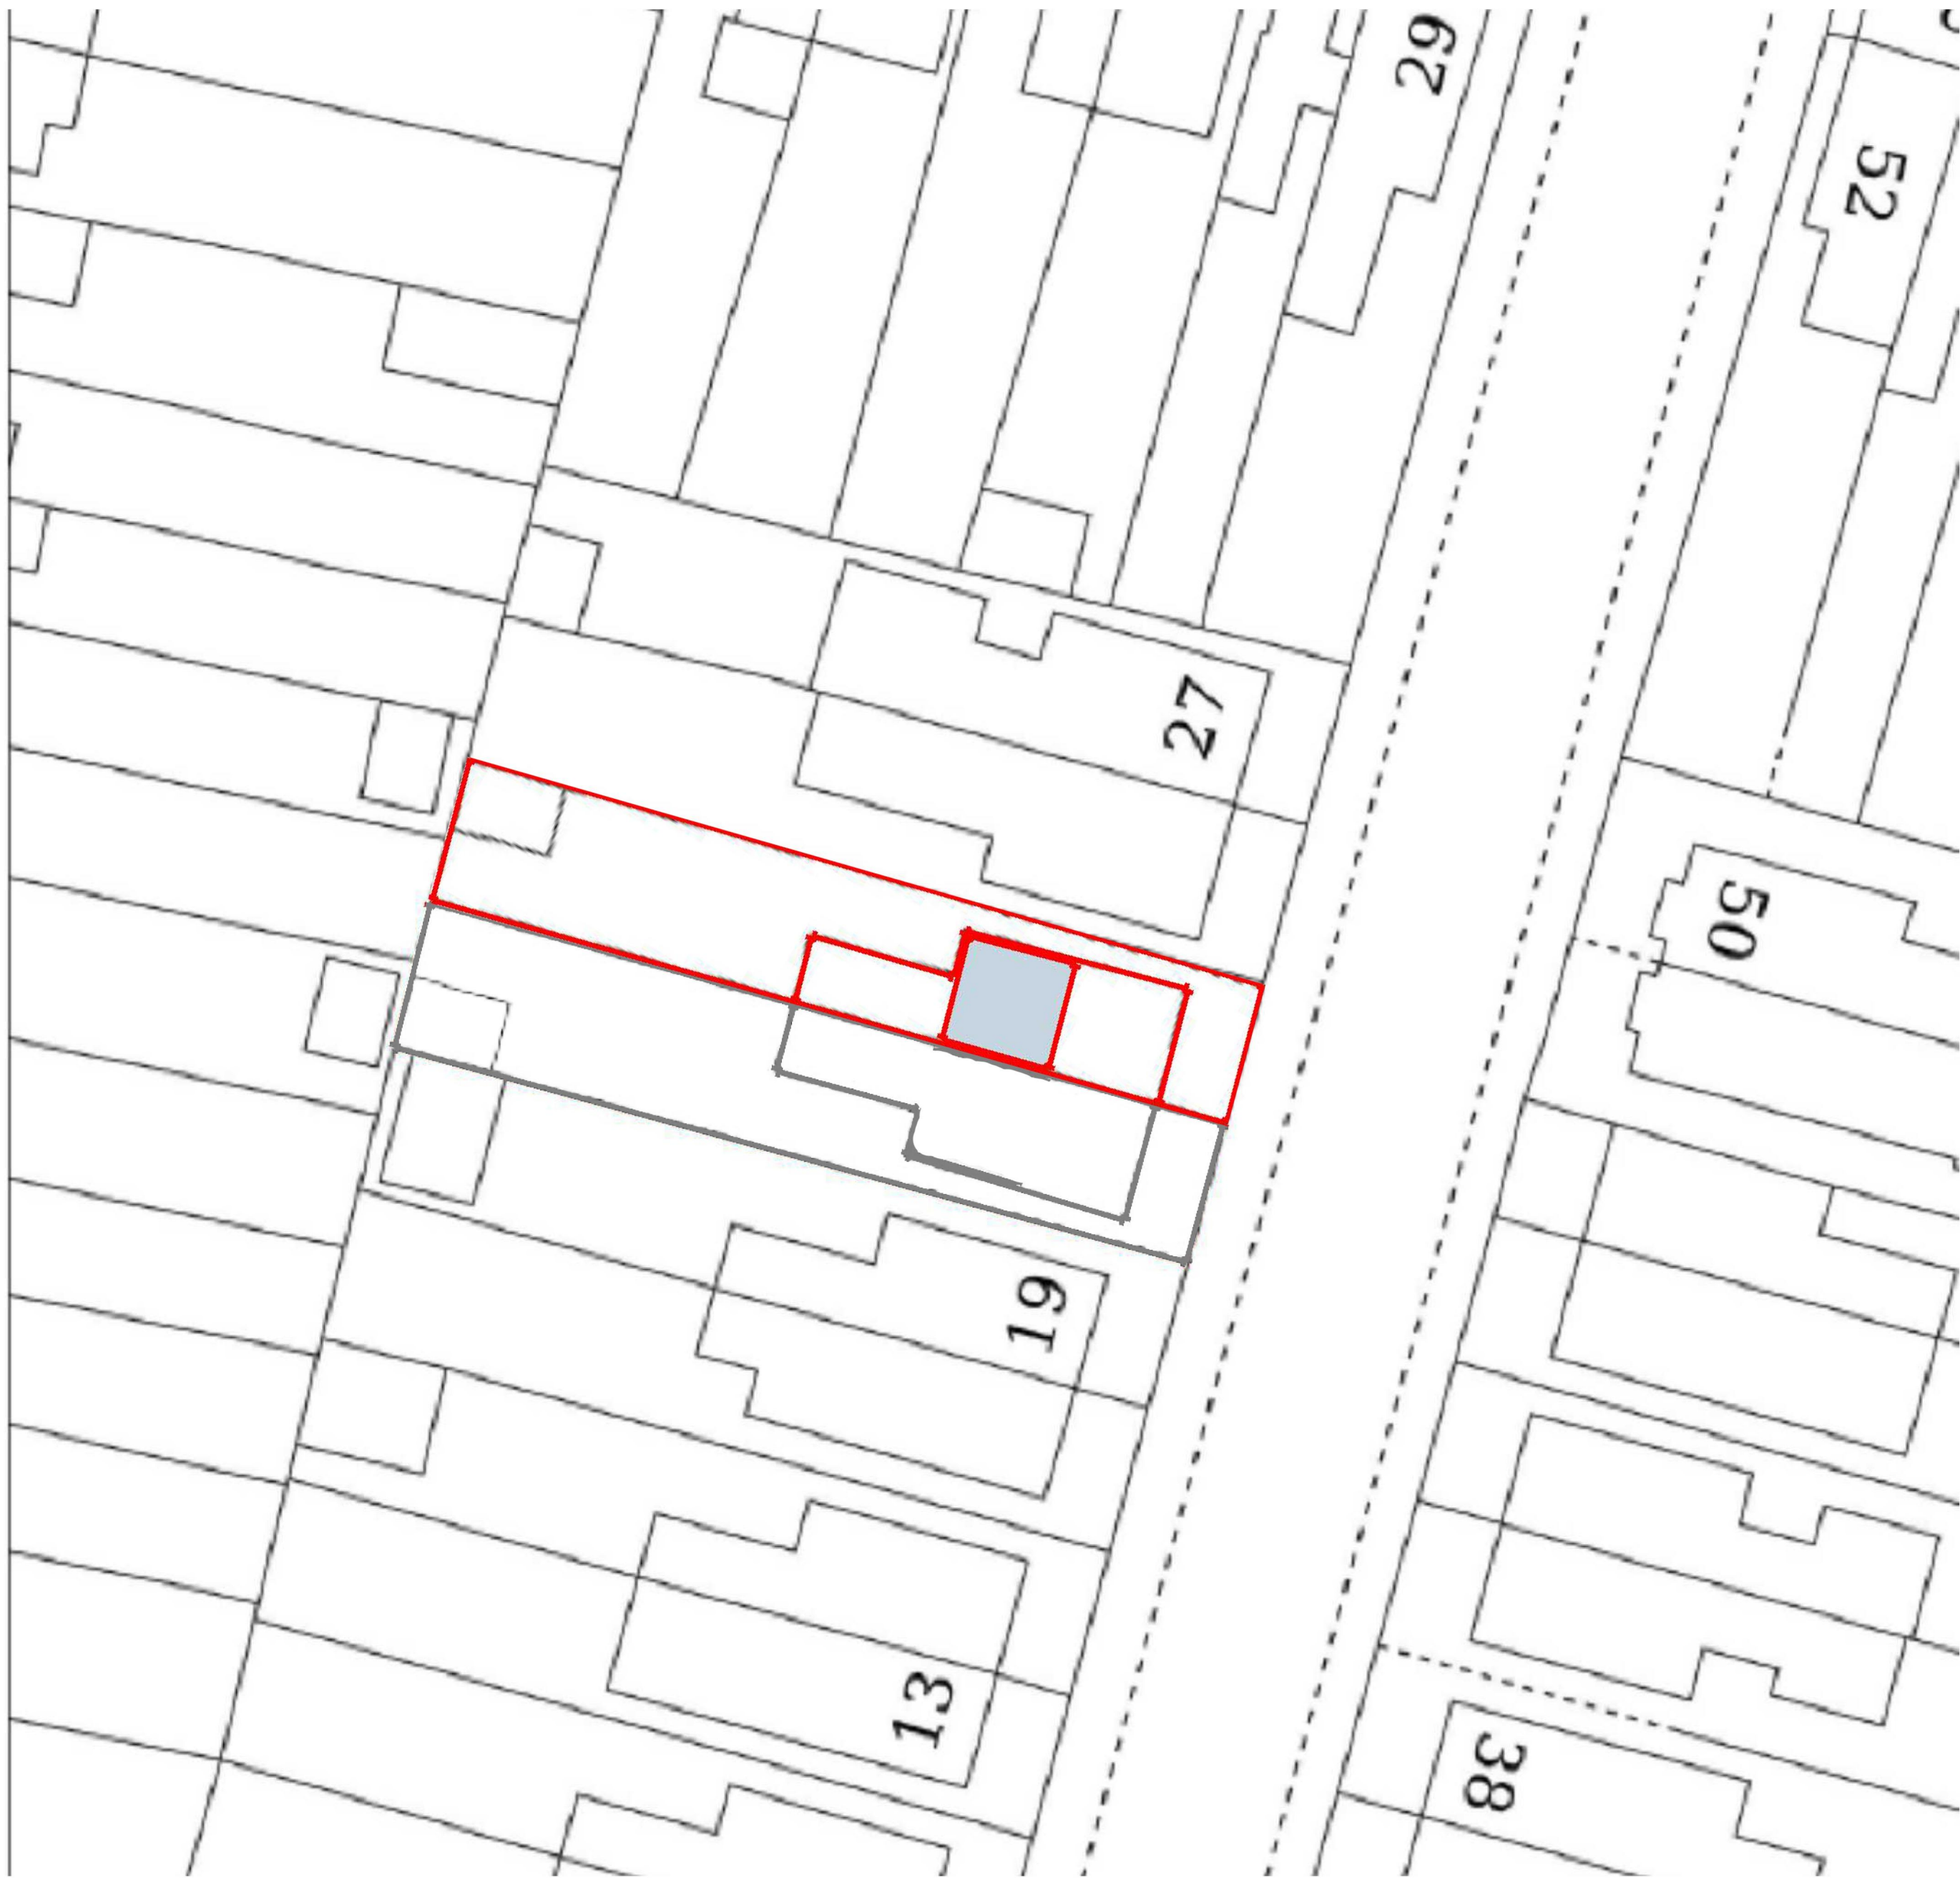

Block plan 1:500

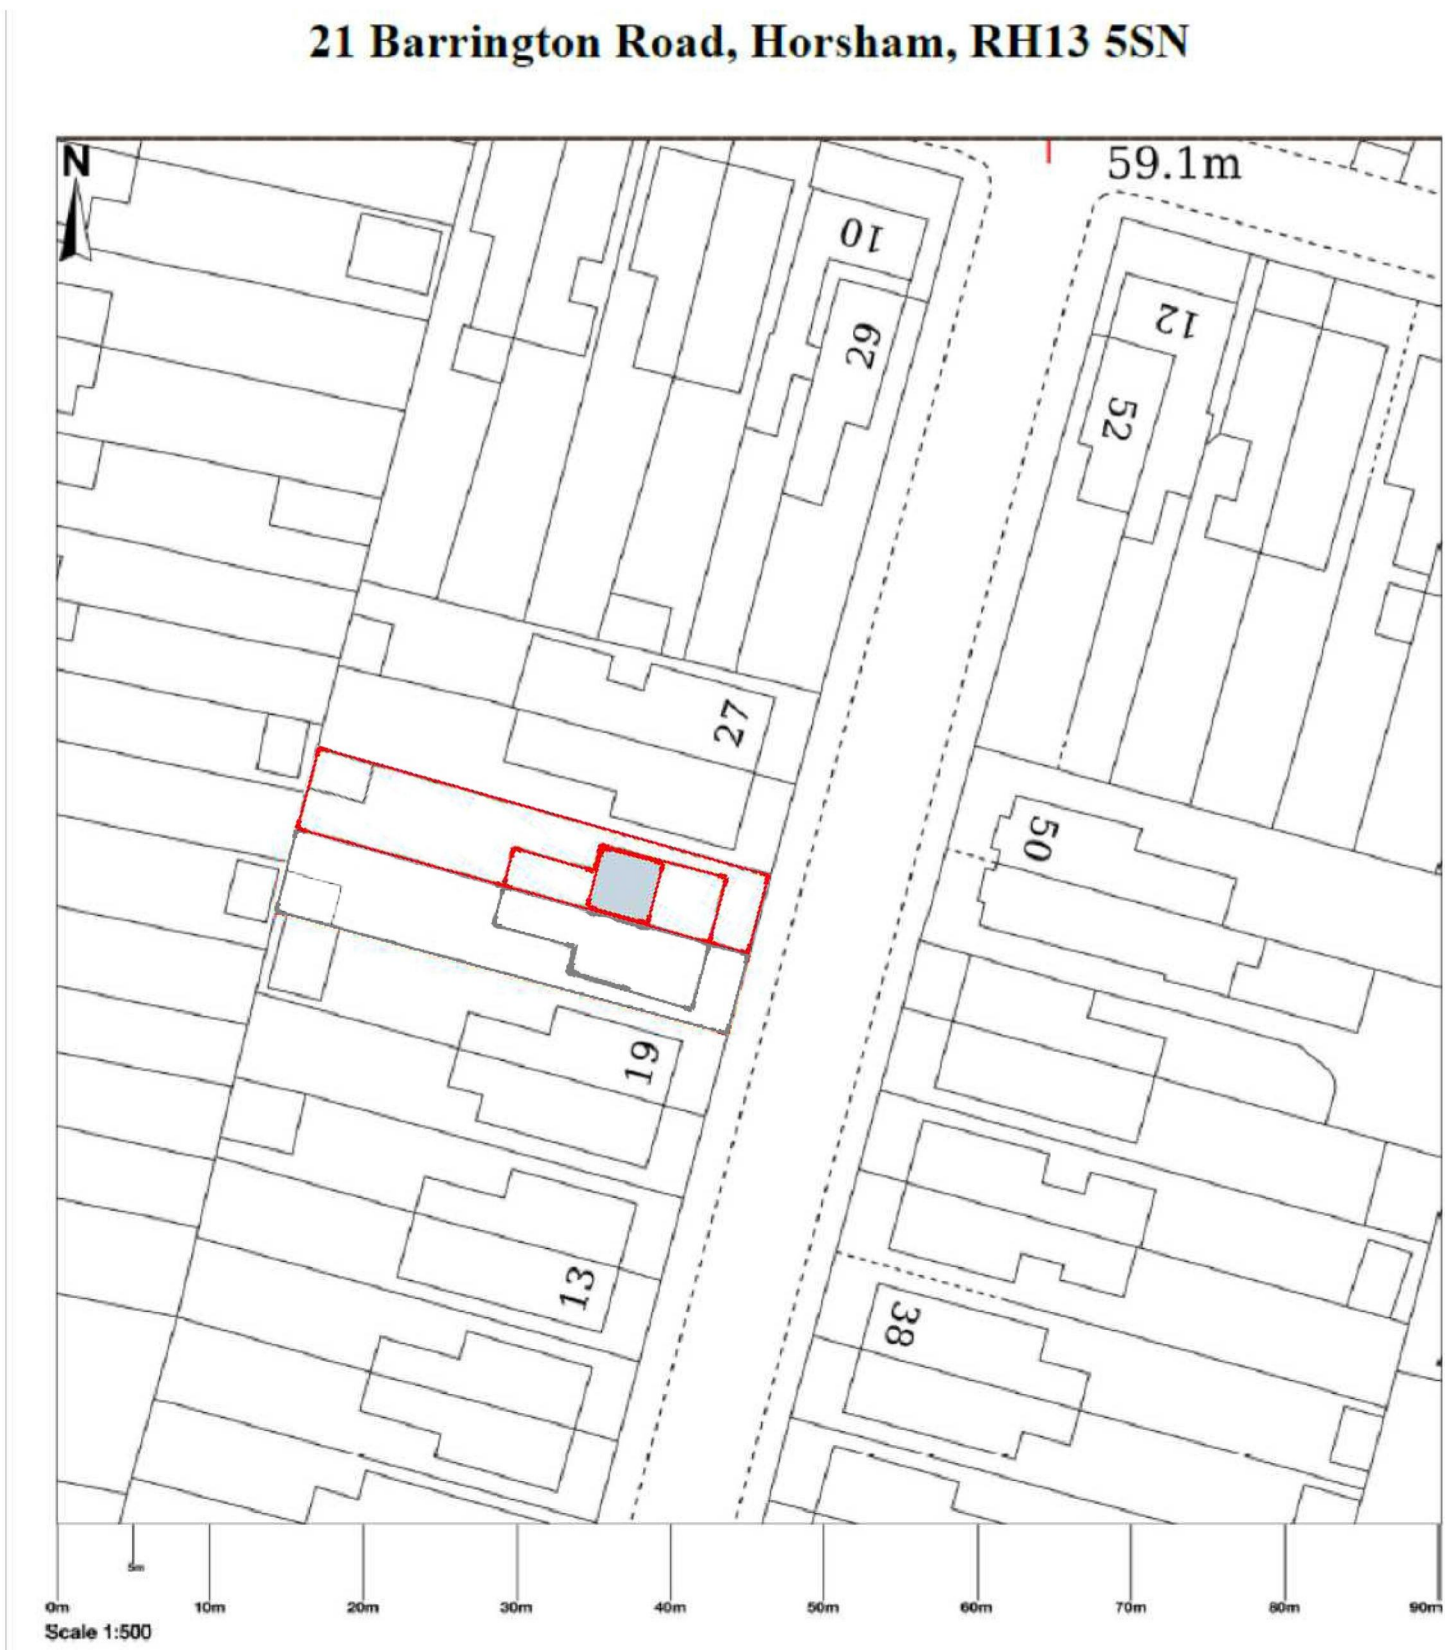

Location plan 1:1250

