

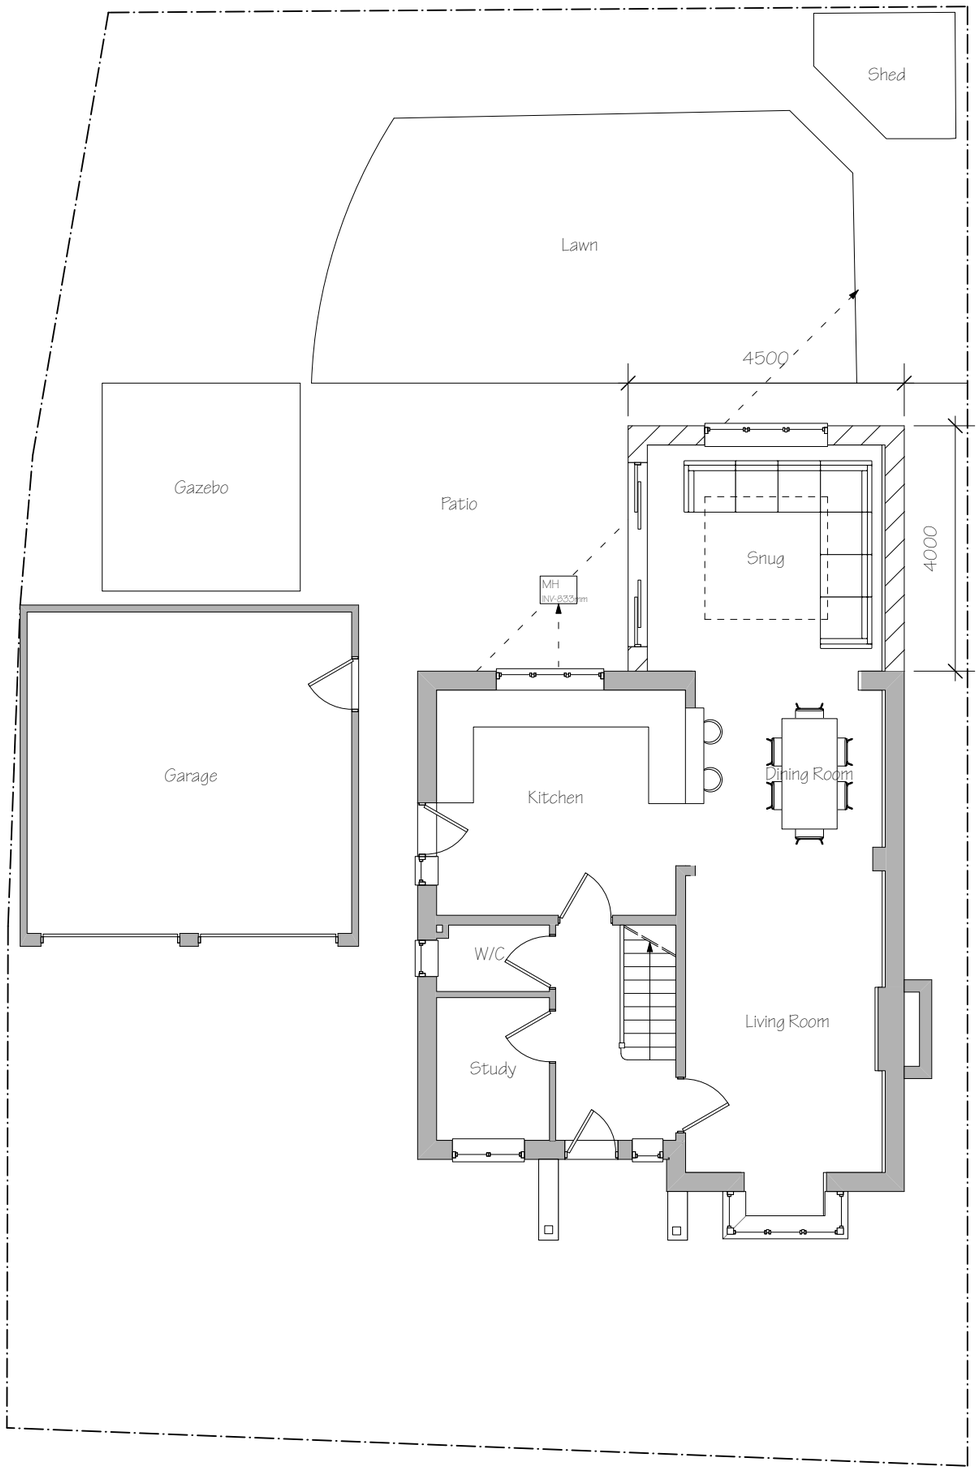


1 Ground Floor

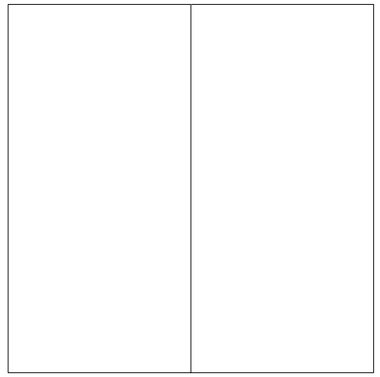

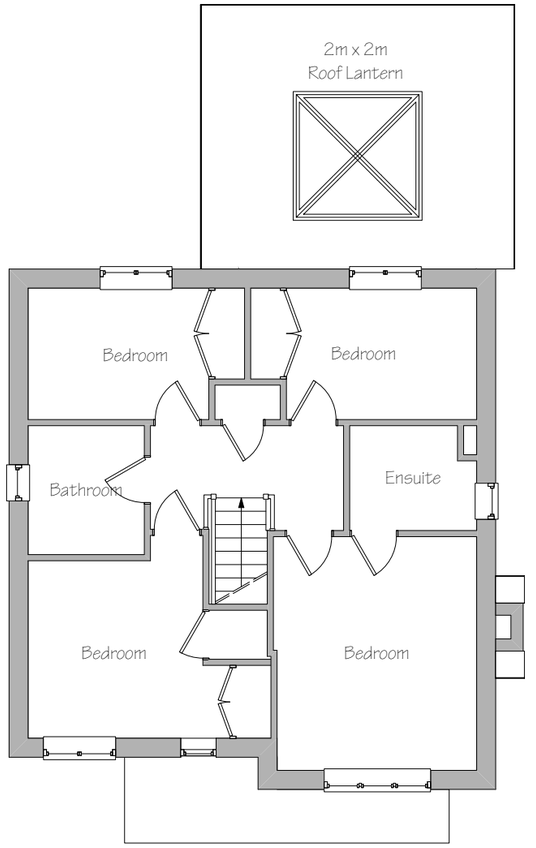

2 First Floor

TITLE	DRAWING No.	DRAWN	ISSUE	DATE	CLIENT	PROJECT ADDRESS	SCALE
Proposed Plans	4030-04	KH	A	30/09/2024	Mr & Mrs Hume	71 Cedar Drive, RH13 9UF	1:100 at A3

1m 2m 3m 4m 5m

Arkitectly
hello@arkitectly.co.uk