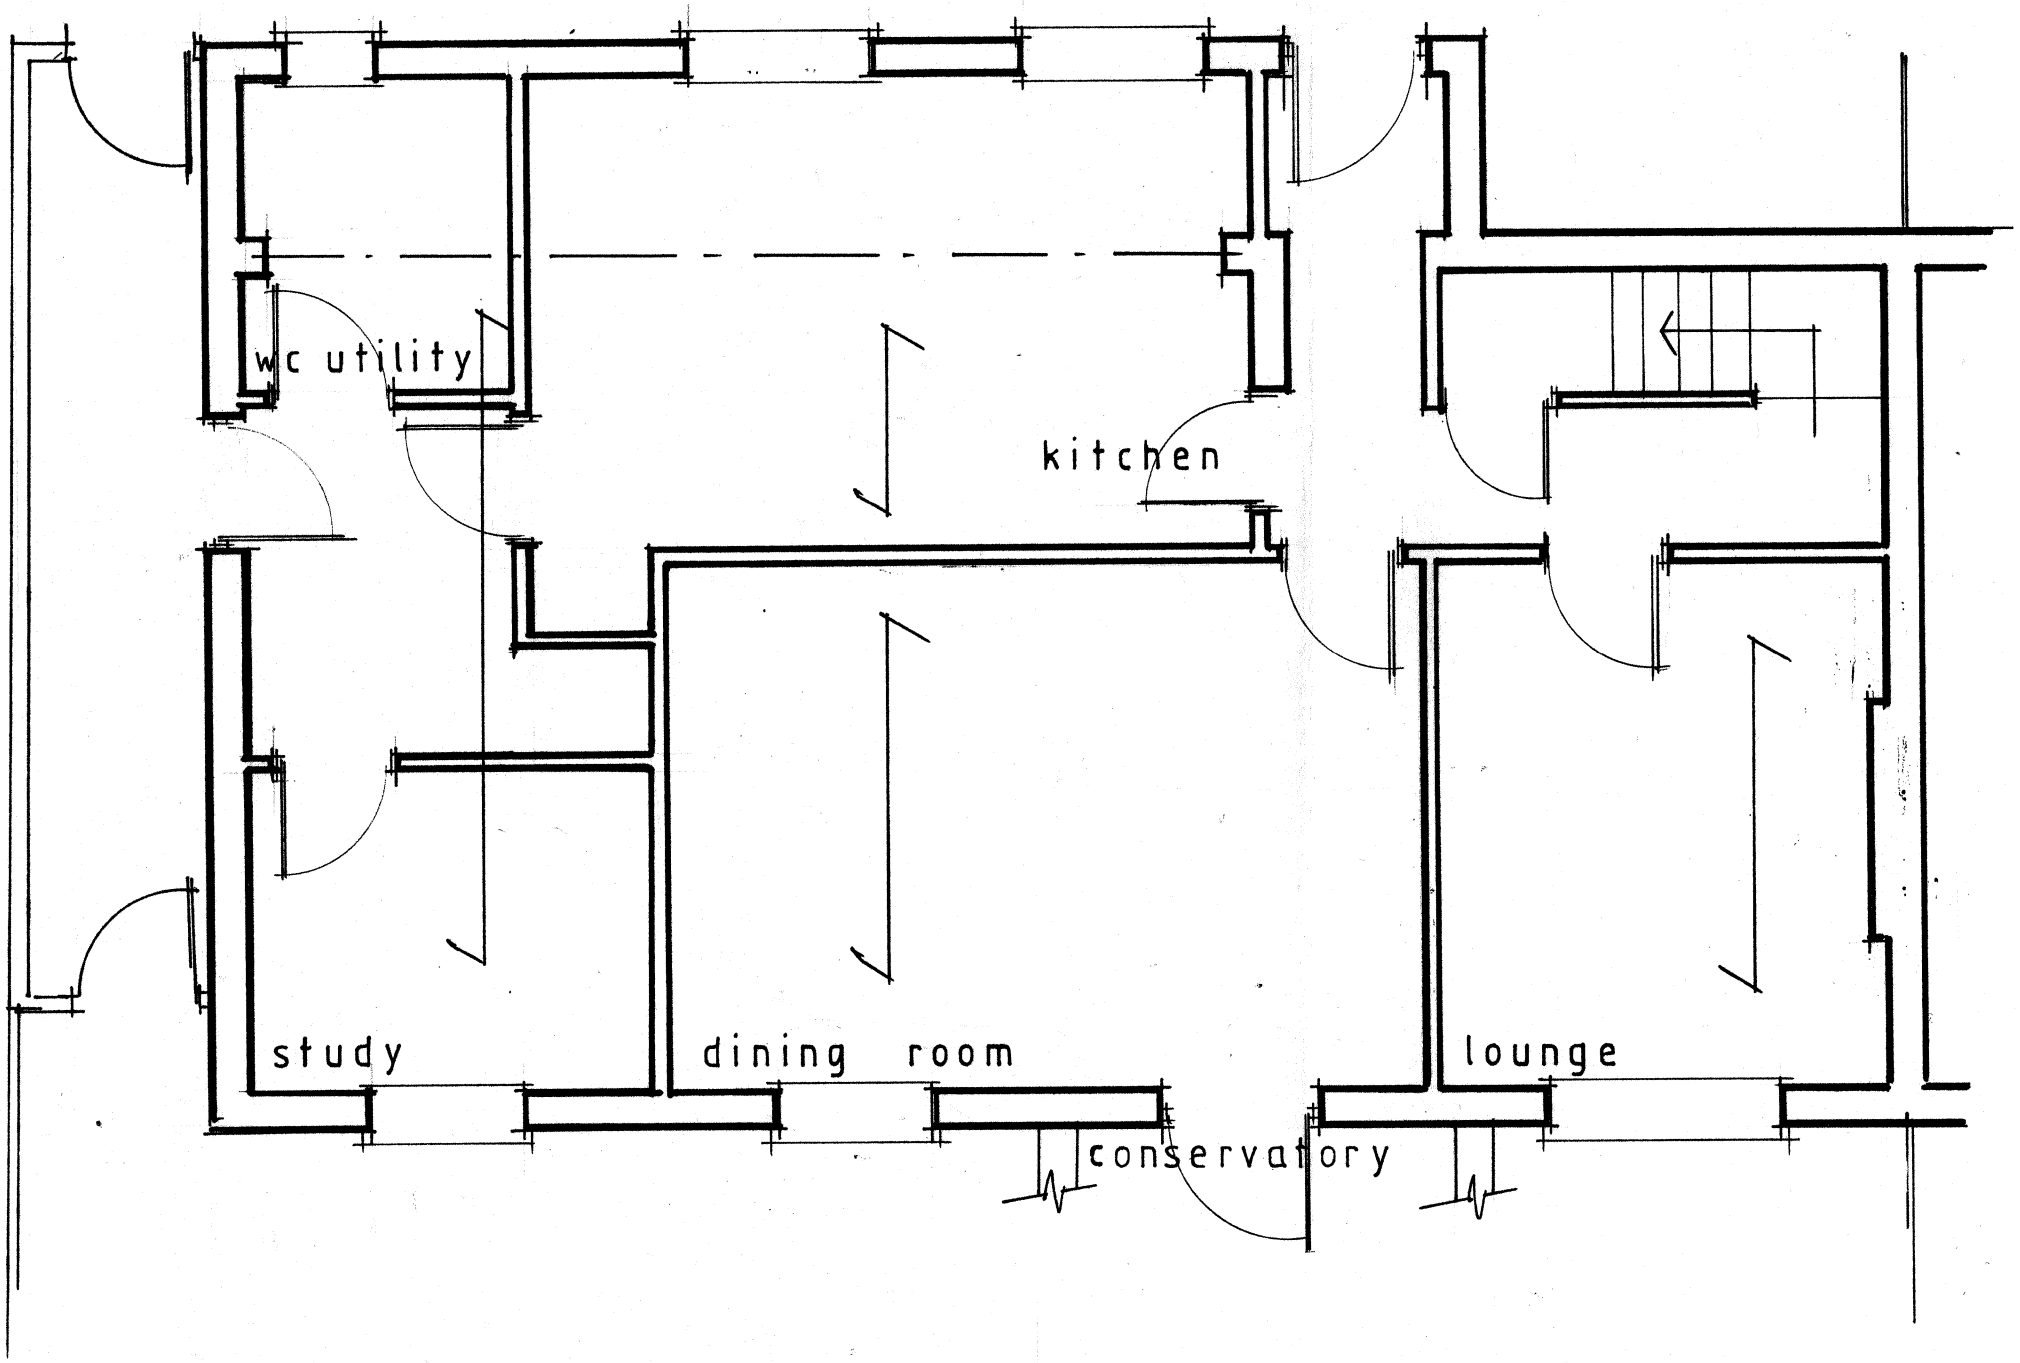



Notes

All dimensions must be checked on site. Drawing can only be scaled for Planning Application purposes. Only written dimensions shall be taken.

The Contractor shall take all necessary site dimensions prior to manufacturing components detailed on this drawing.

All materials and workmanship shall comply with current Building Regulations, relevant British Standards and manufacturers recommendations.

	Date	**Revision**

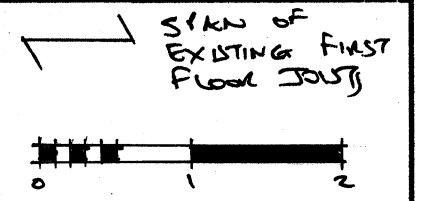

Client

Mr & Mrs Topping

Project

78 Church Lane
Upper Beeding
BN44 3HP

Loft conversion

Drawing Title

Existing ground floor plan

Scale 1:50 @ A3

Date April 2021

Drawing No.	**Rev.**
21/01-07	