


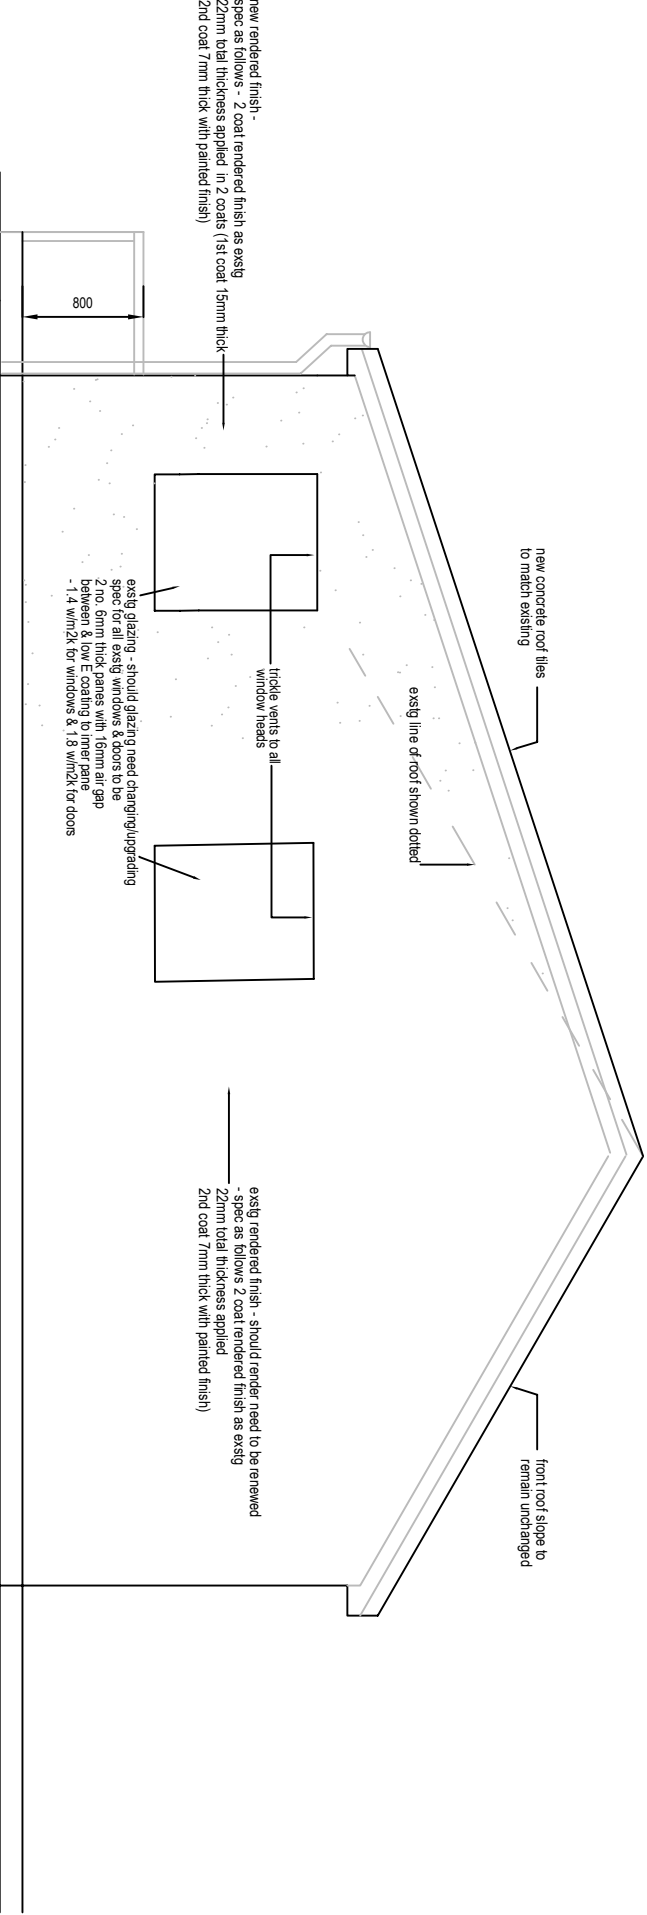

proposed side elevation
63 cedar drive, southwater

scale 1:50

10 metre scale bar

