




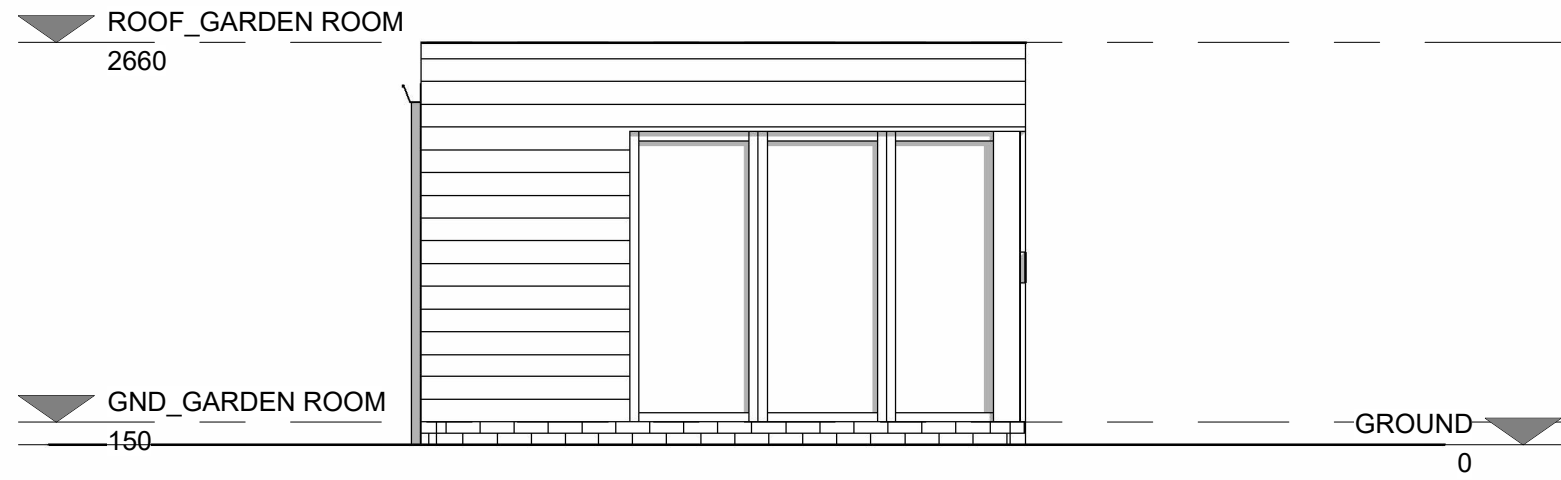


4 **N_PROPOSED**
1 : 50

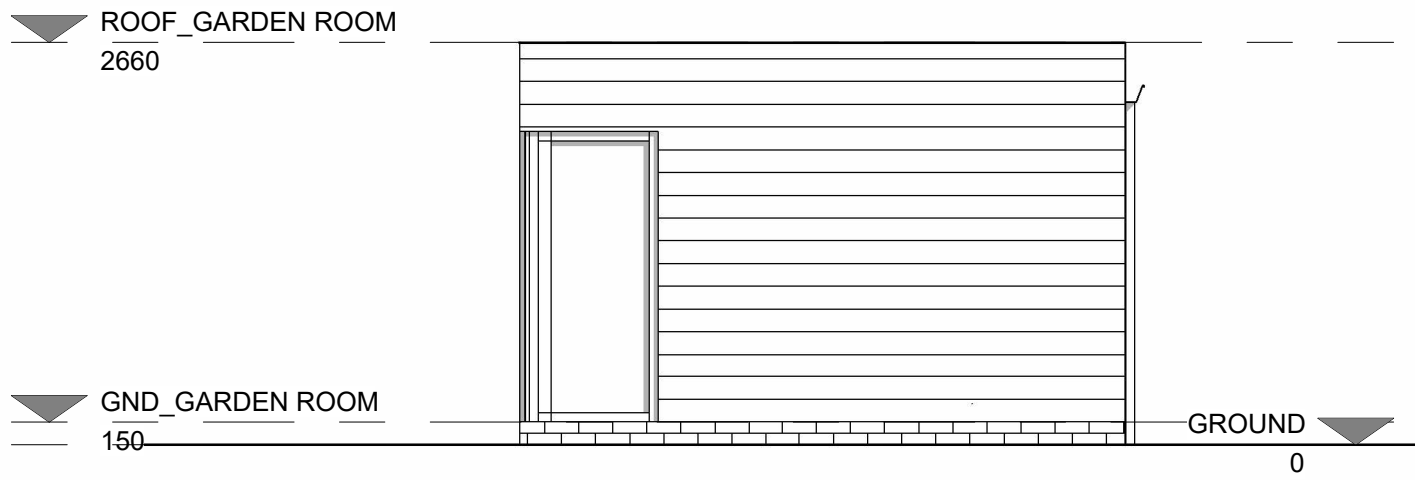

3 **S_PROPOSED**
1 : 50

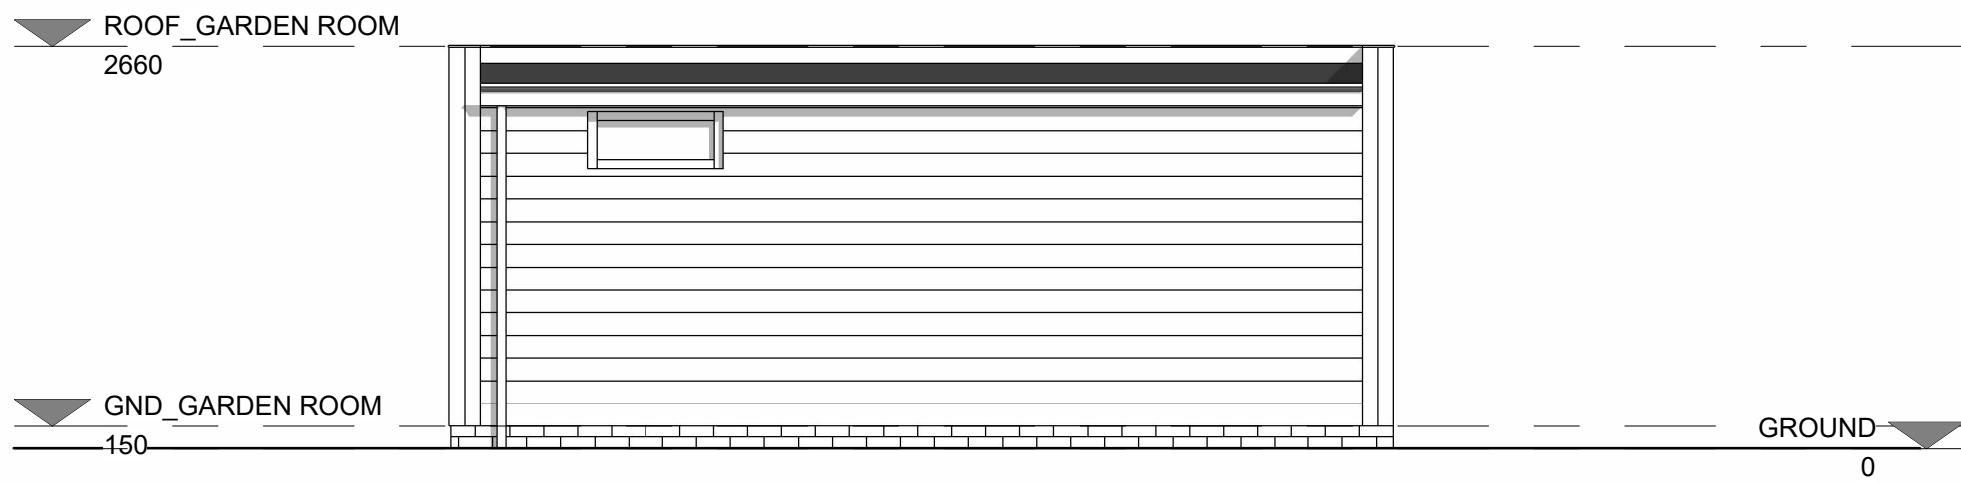

2 **E_PROPOSED**
1 : 50

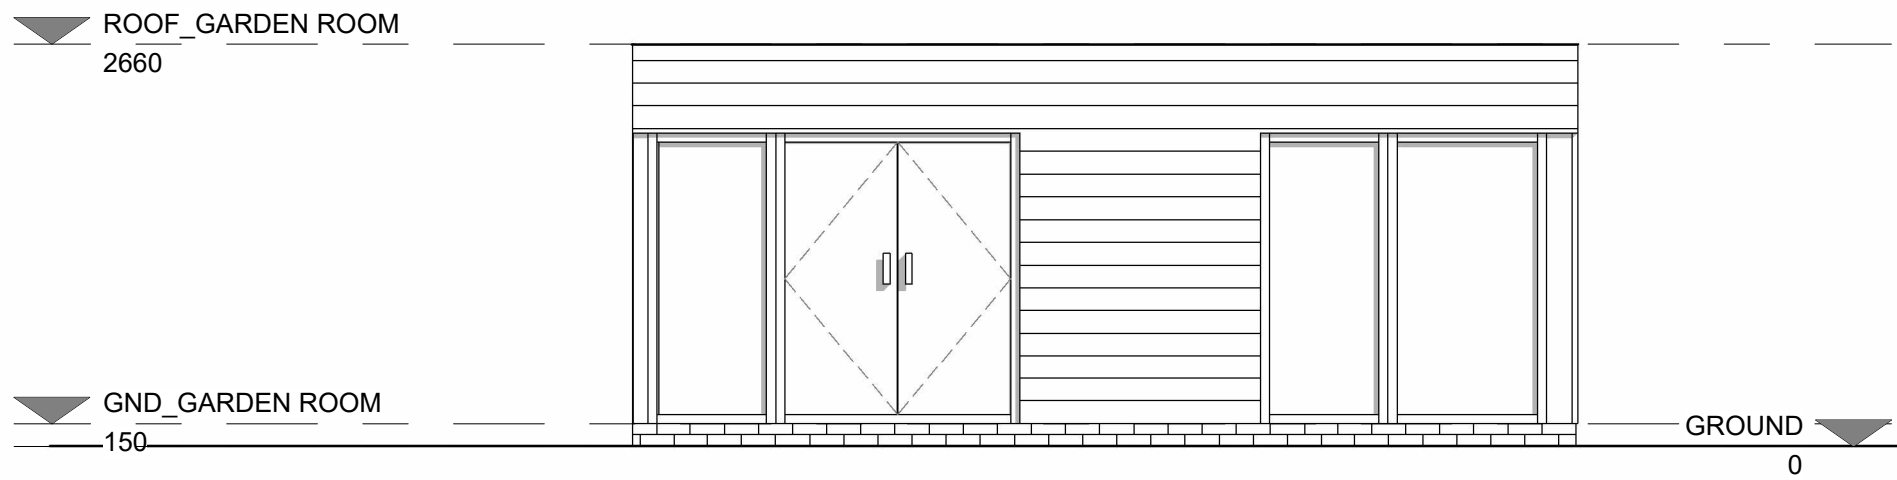


5 **W_PROPOSED**
1 : 50

A102
4 N_PROPOSED

A102
4 N_PROPOSED


A102
5 W_PROPOSED

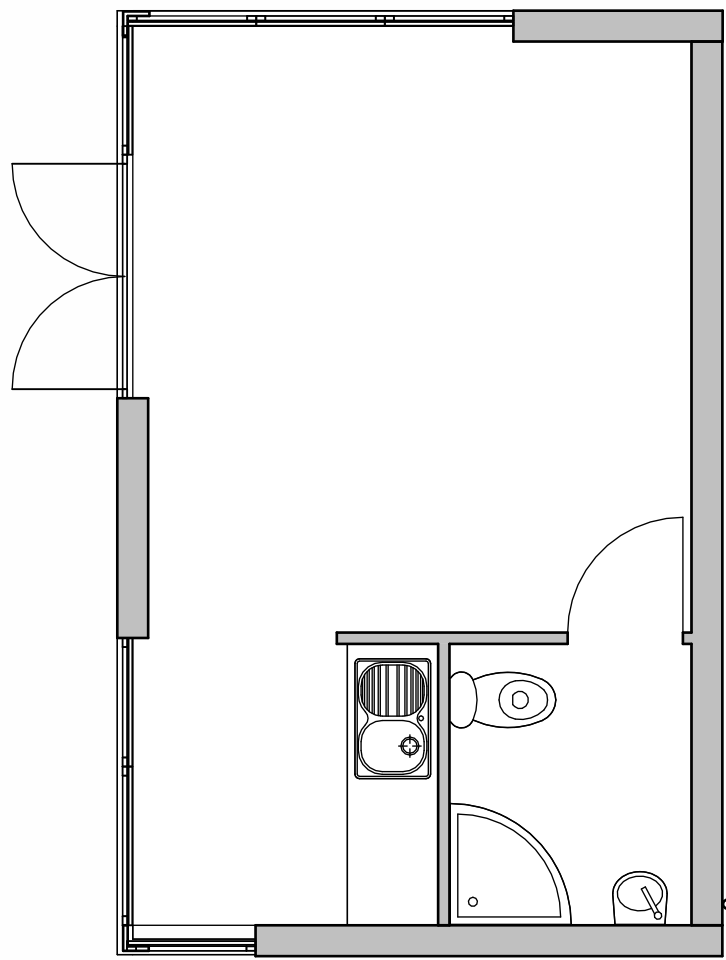

A102
3 S_PROPOSED

A102
2 E_PROPOSED

A102
5 W_PROPOSED

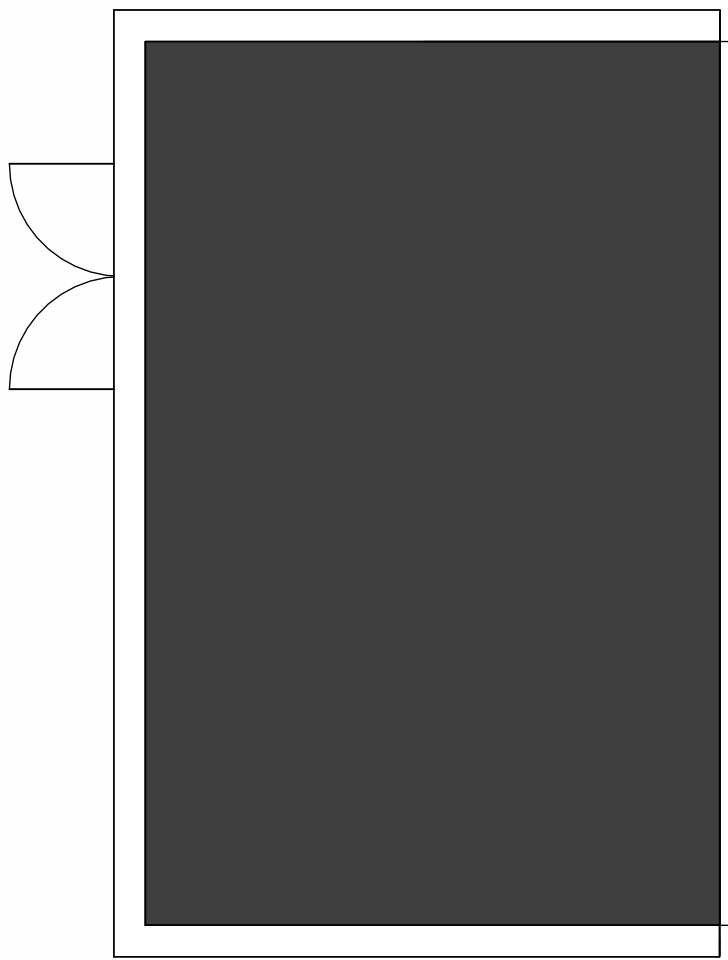

A102
3 S_PROPOSED

A102
2 E_PROPOSED

1 **PROPOSED_LAYOUT**
1 : 50

6 **PROPOSED_ROOF**
1 : 50



ISSUE STATUS
**DE MINIMIS
EXEMPTION**

CLIENT

TIM MITRA

PROJECT

PALMERS STUD

REV	DESCRIPTION	DATE
A	FOR PLANNING	15.06.26
B	DE MINIMIS EXEMPTION	10.09.26

PROPOSED MATERIAL FINISHES

1. Roof

Partially concealed pent roof: dark grey/black
single ply membrane
Soffits & fascia: black
Downpipes & guttering: black

2. Walls

New walls: vertical clad natural wood finish

3. Windows & Doors

Windows: anthracite/dark grey PVC
Doors: anthracite/dark grey PVC

PROJECT ID

45855

DATE of ISSUE

30.06.25

SCALE (@ A1)

1 : 50

REV

B

TITLE

AS PROPOSED

DWG No.

A102

©2024