


EXISTING GROUND FLOOR

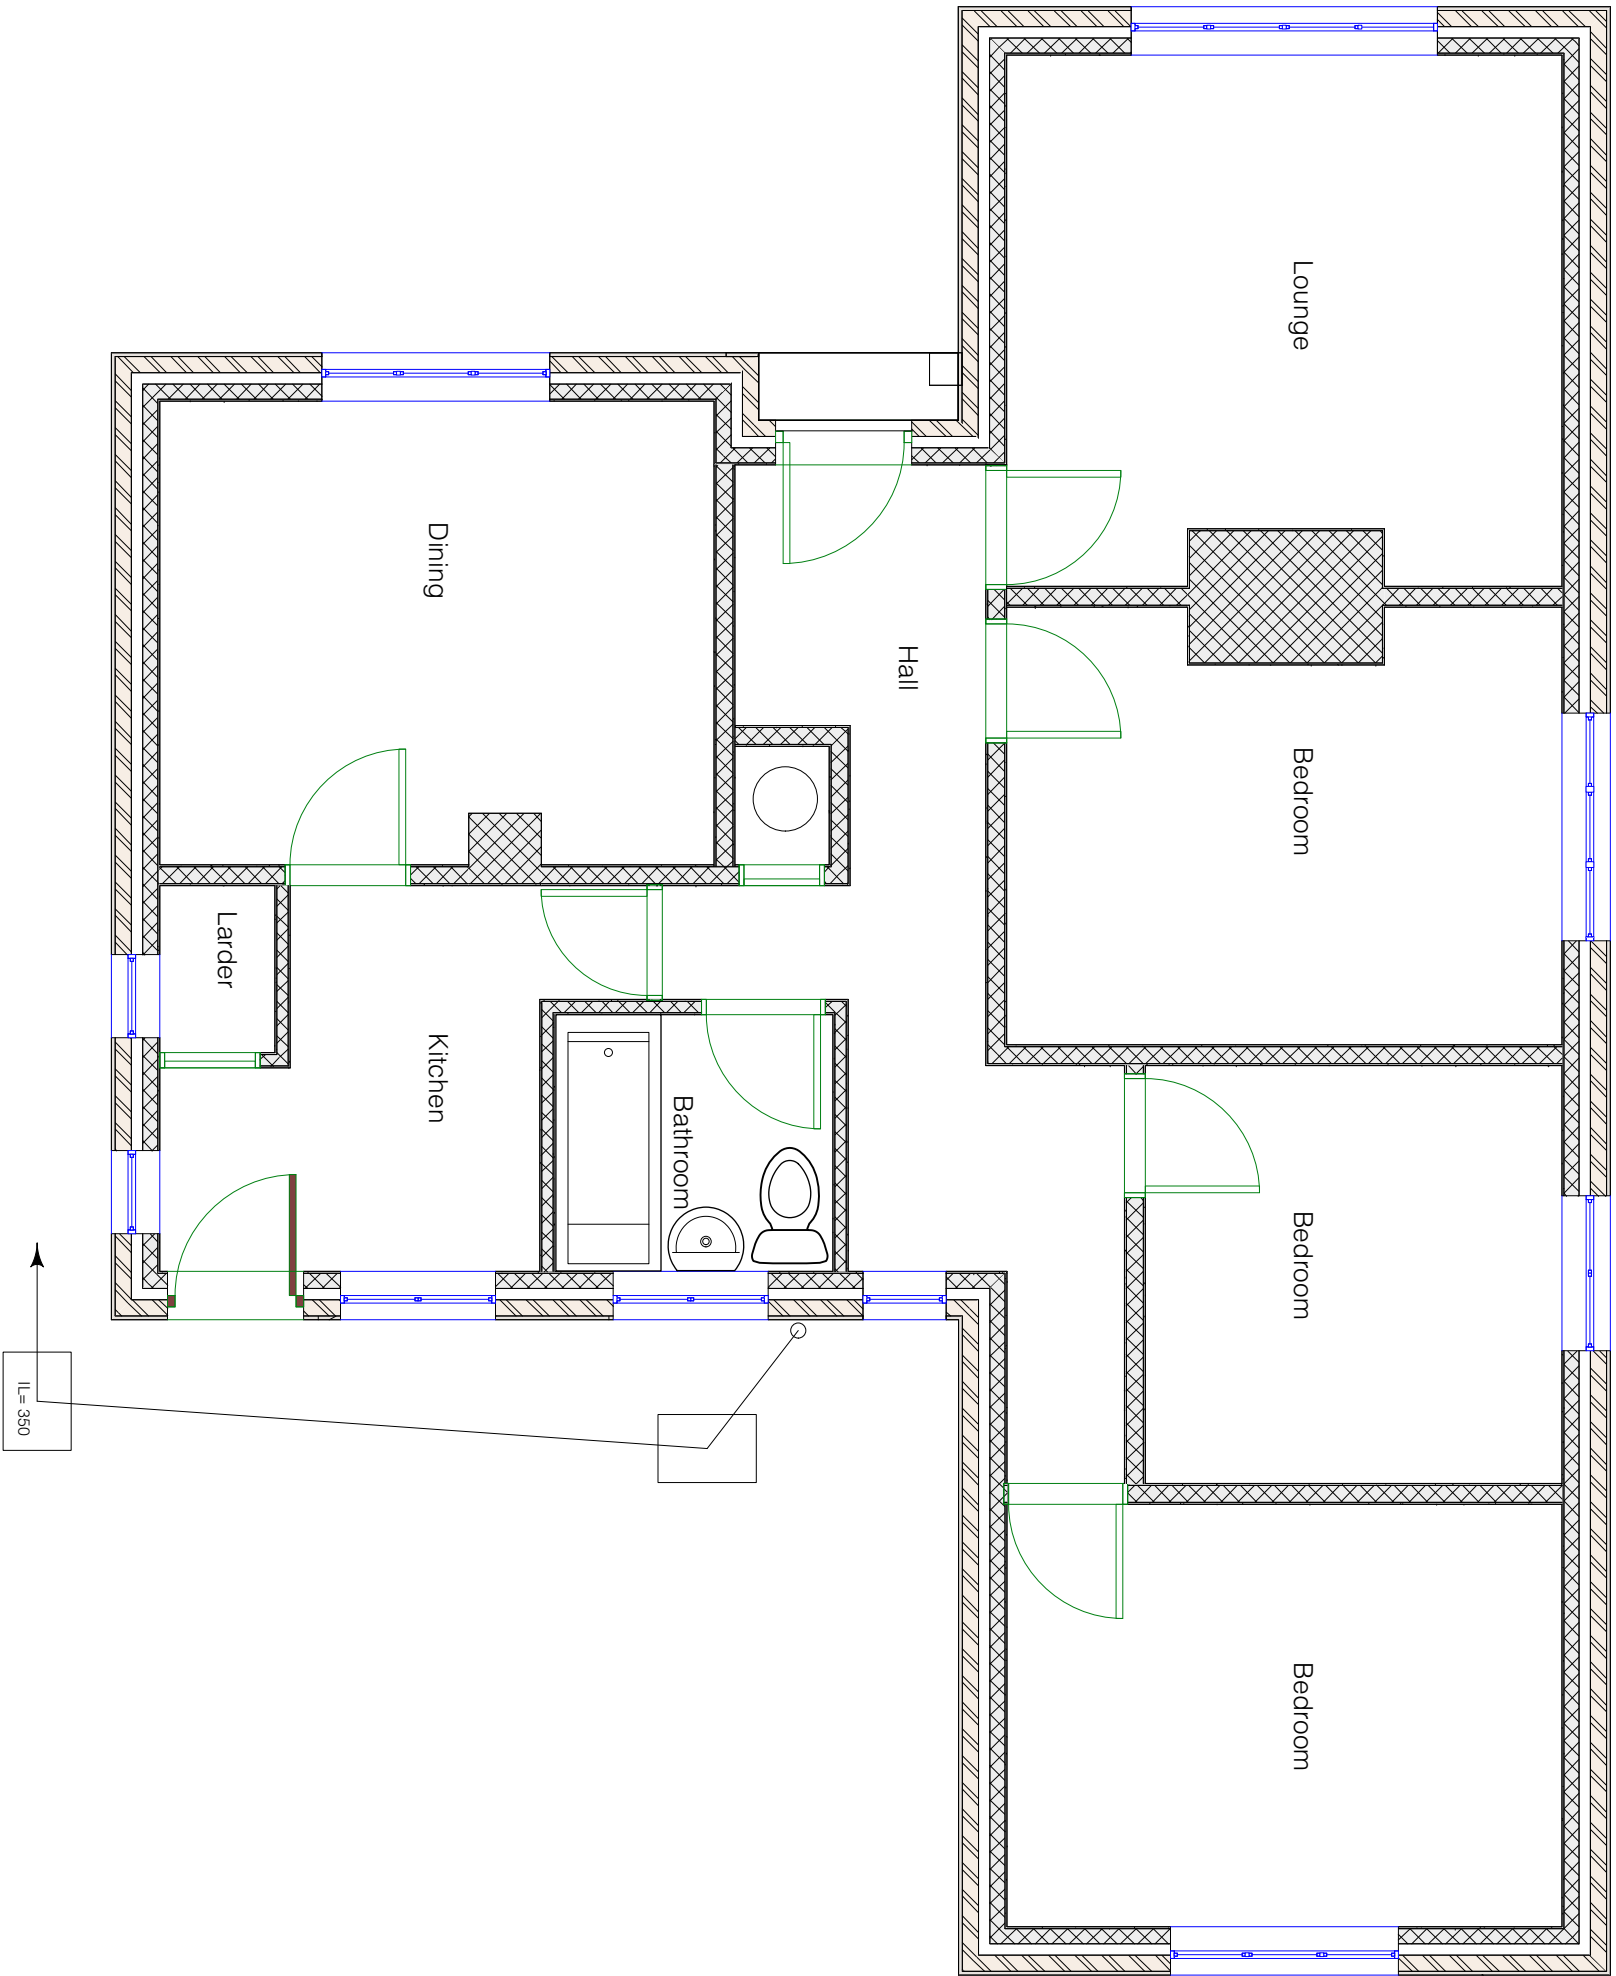

Sheet No. D 0126/782/02

Scales Page Size A3:

1:50

Notes:

Project Name:

Rear and side single storey extension. Overhaul of existing roof covering

Date: 19/01/2026

Client:

Butler

Site Address:

17 Daux Avenue
Billingshurst
RH14 9SZ



Paul Maggs MCIAT
Hazelwood, Harbolts Road,
West Chilmington RH20 2LG
Tel: 01798 813298
paul@pbproperties.co.uk
www.pbproperties.co.uk
Drawings produced using Vectorworks
CAD. Only written dimensions to be
relied on. Copyright protected to
PB Properties



CHARTERED PRACTICE



Neighbour