
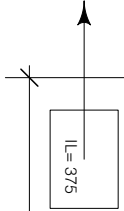


PROPOSED GROUND FLOOR EXTENDED

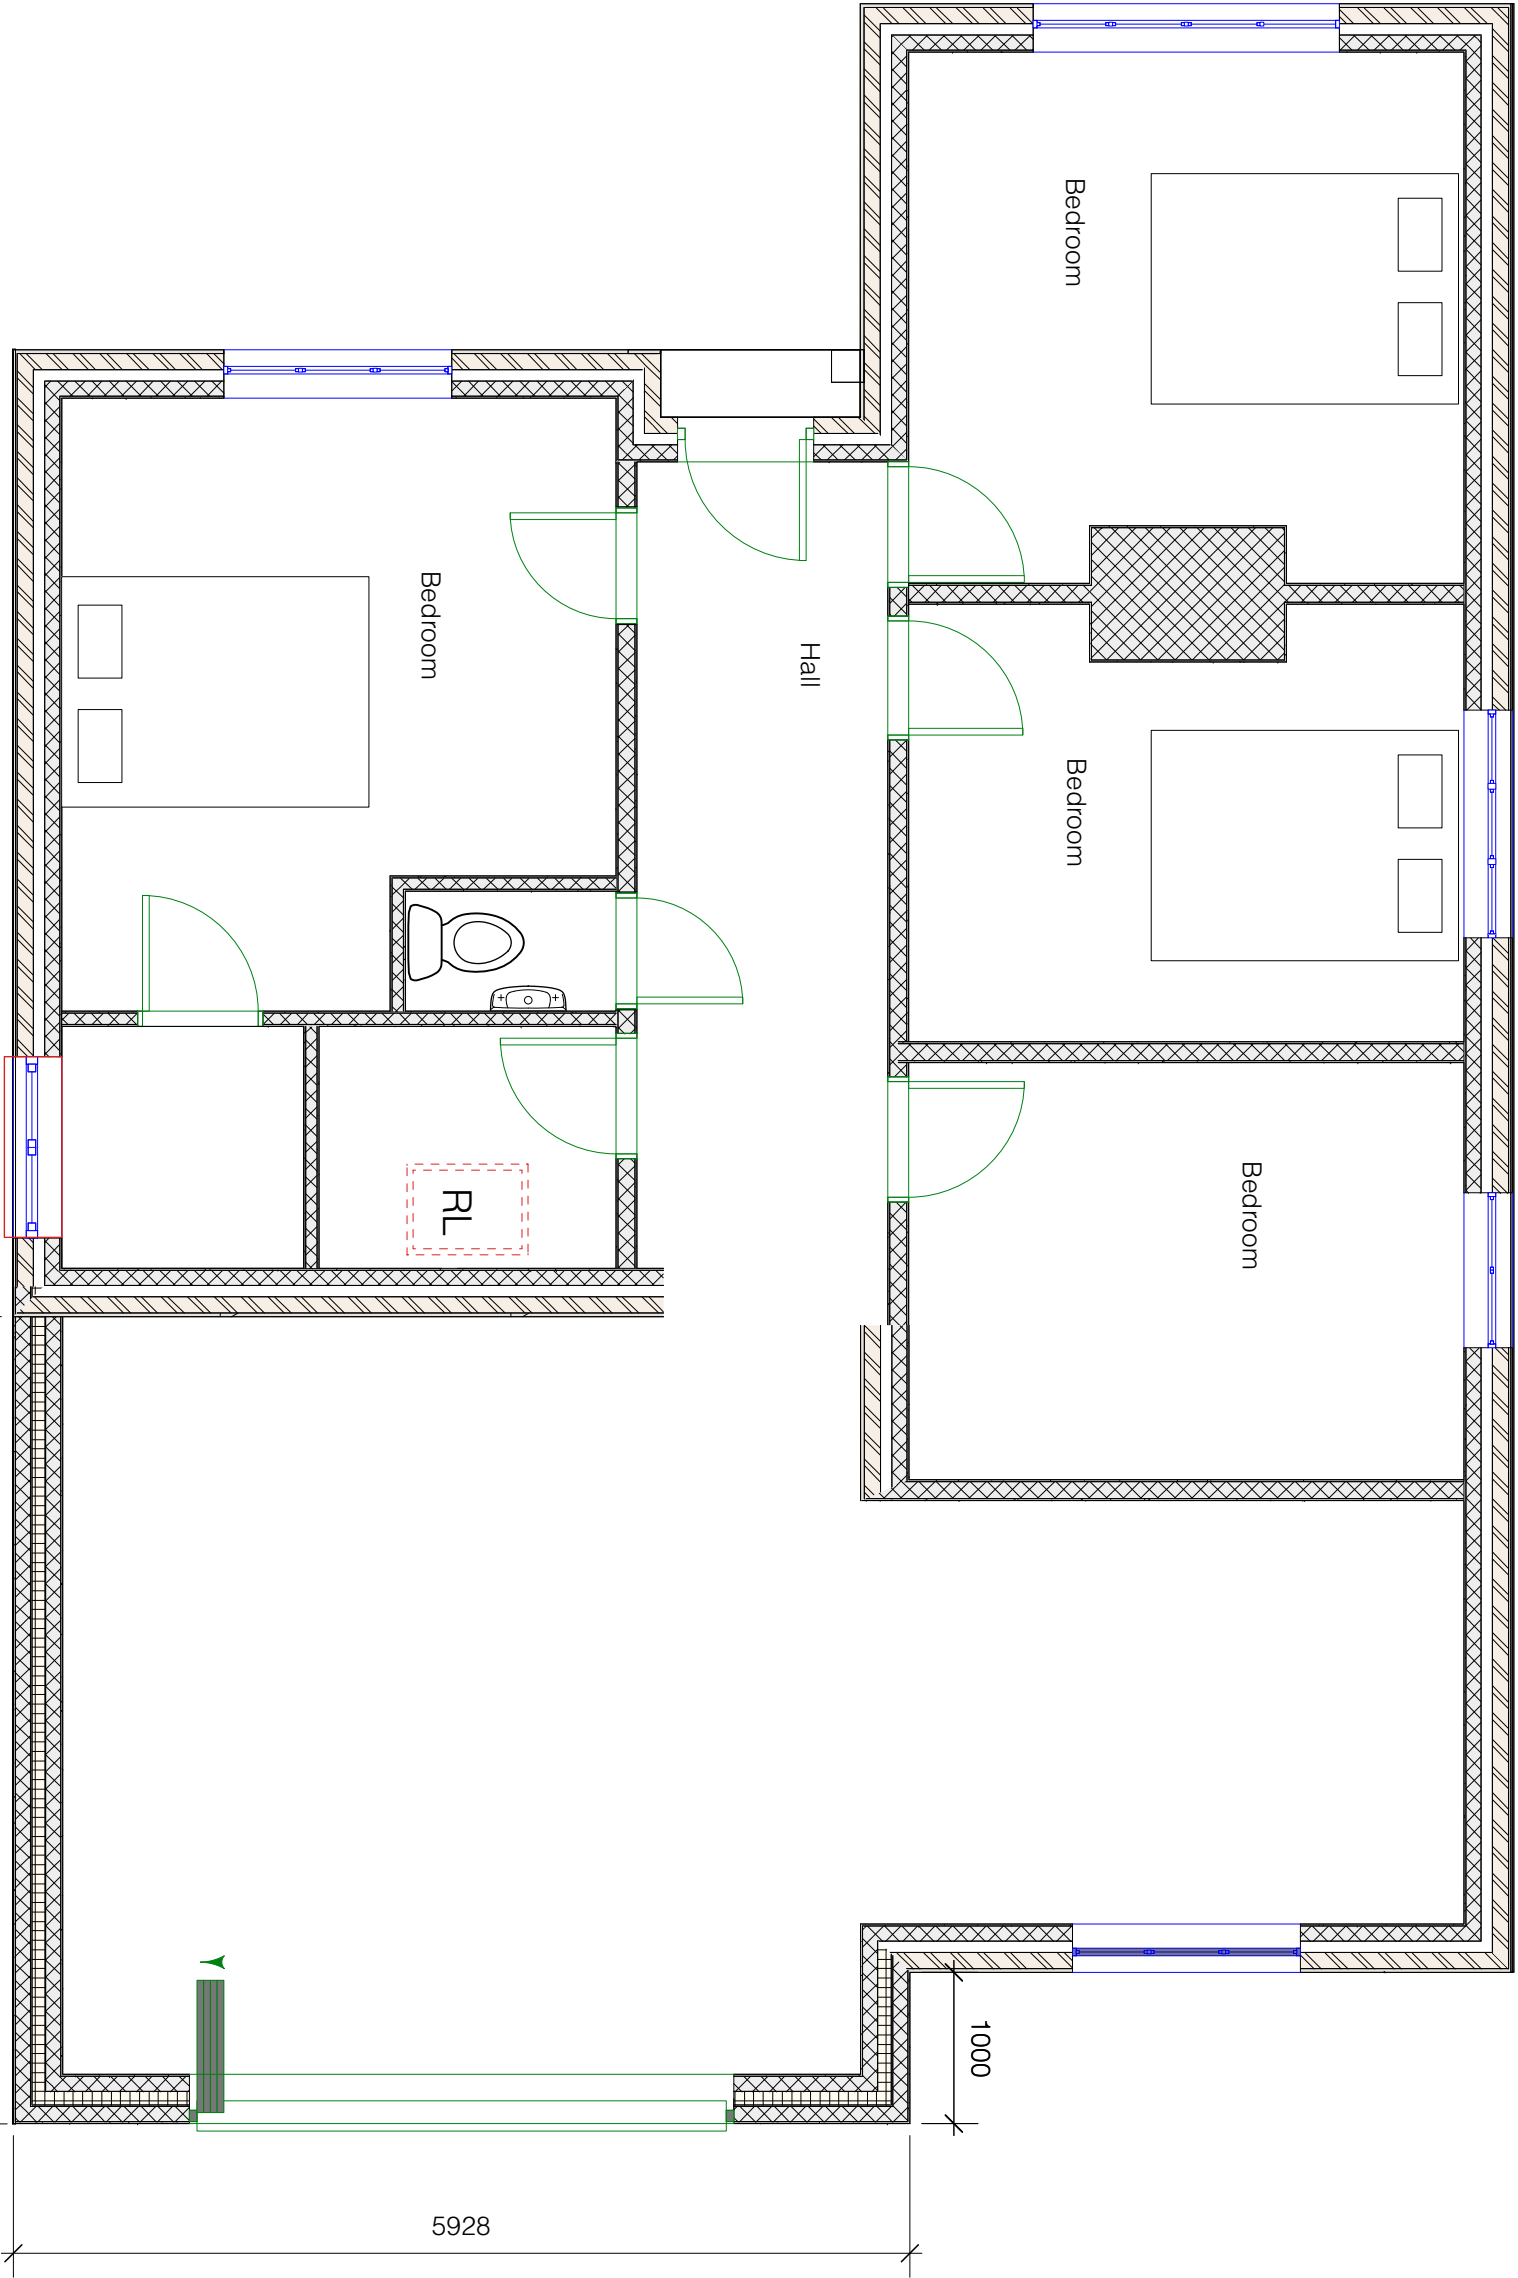

Neighbour

Sheet No. D 0126/782/03

Scales Page Size A3:

1:50

Notes:

Project Name:
Rear and side single
storey extension.
Overhaul of existing
roof covering

Date: 19/01/2026

Client:
Butler

Site Address:
17 Daux Avenue
Billingshurst
RH14 9SZ



Paul Maggs MCIAT
Hazelwood, Harbours Road,
West Chilmington RH20 2LG
Tel: 01798 813298
paul@pbproperties.co.uk
www.pbproperties.co.uk
Drawings produced using Vectorworks
CAD. Only written dimensions to be
respected. Copyright protected to
PB Properties



CHARTERED PRACTICE