

Project Name:

Rear and side single storey extension. Overhaul of existing roof covering


Date: 19/01/2026

Client: Butler

Site Address: 17 Daux Avenue Billingshurst RH14 9SZ



Paul Maggs MCIAT
Hazelwood, Harbours Road,
West Chilmington RH20 2LG
Tel: 01798 813298
pau@pbproperties.co.uk
www.pbproperties.co.uk
Drawings produced using Vectorworks
CAD. Only written dimensions to be
used. Copyright protected to
PB Properties

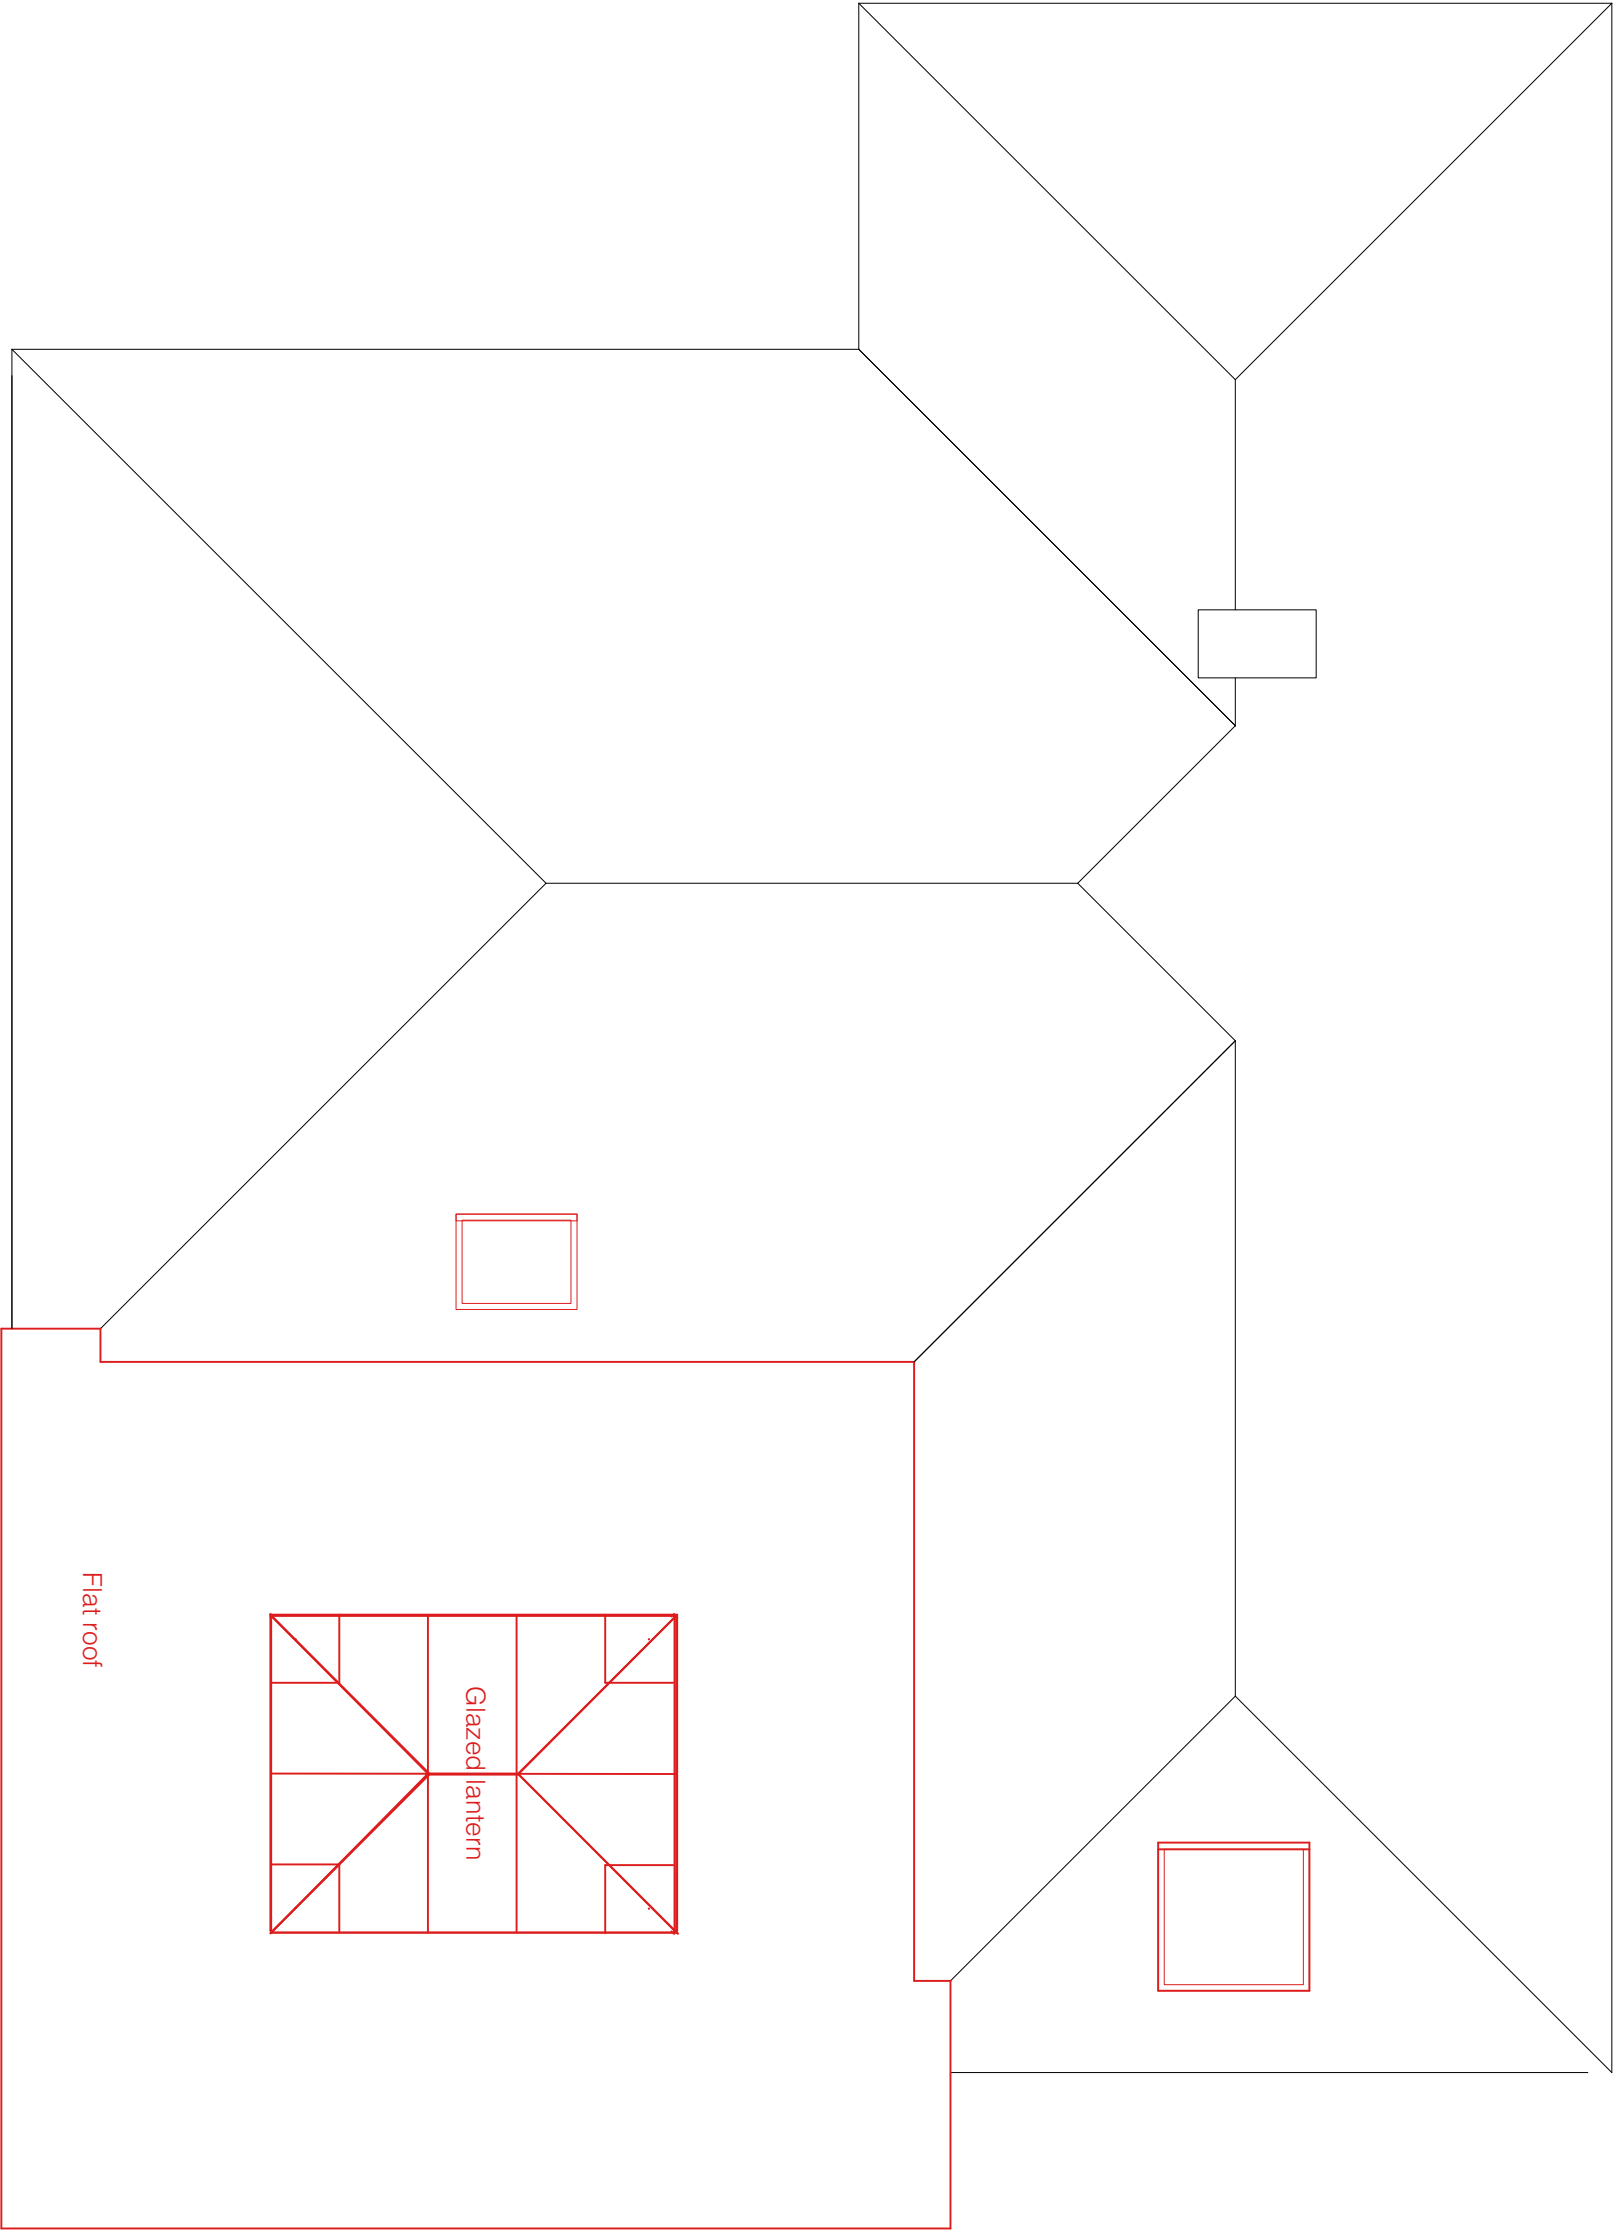

EXISTING ROOF WITH PROPOSED NEW FLAT ROOF IN RED

