

Printing Notes - This document is A2 Size
To print this document accurately to the intended scale, ensure that print settings are set to 'Actual Size' or 'No scaling'
Do not print 'Fit to page'
Drawings not for construction

A2 page

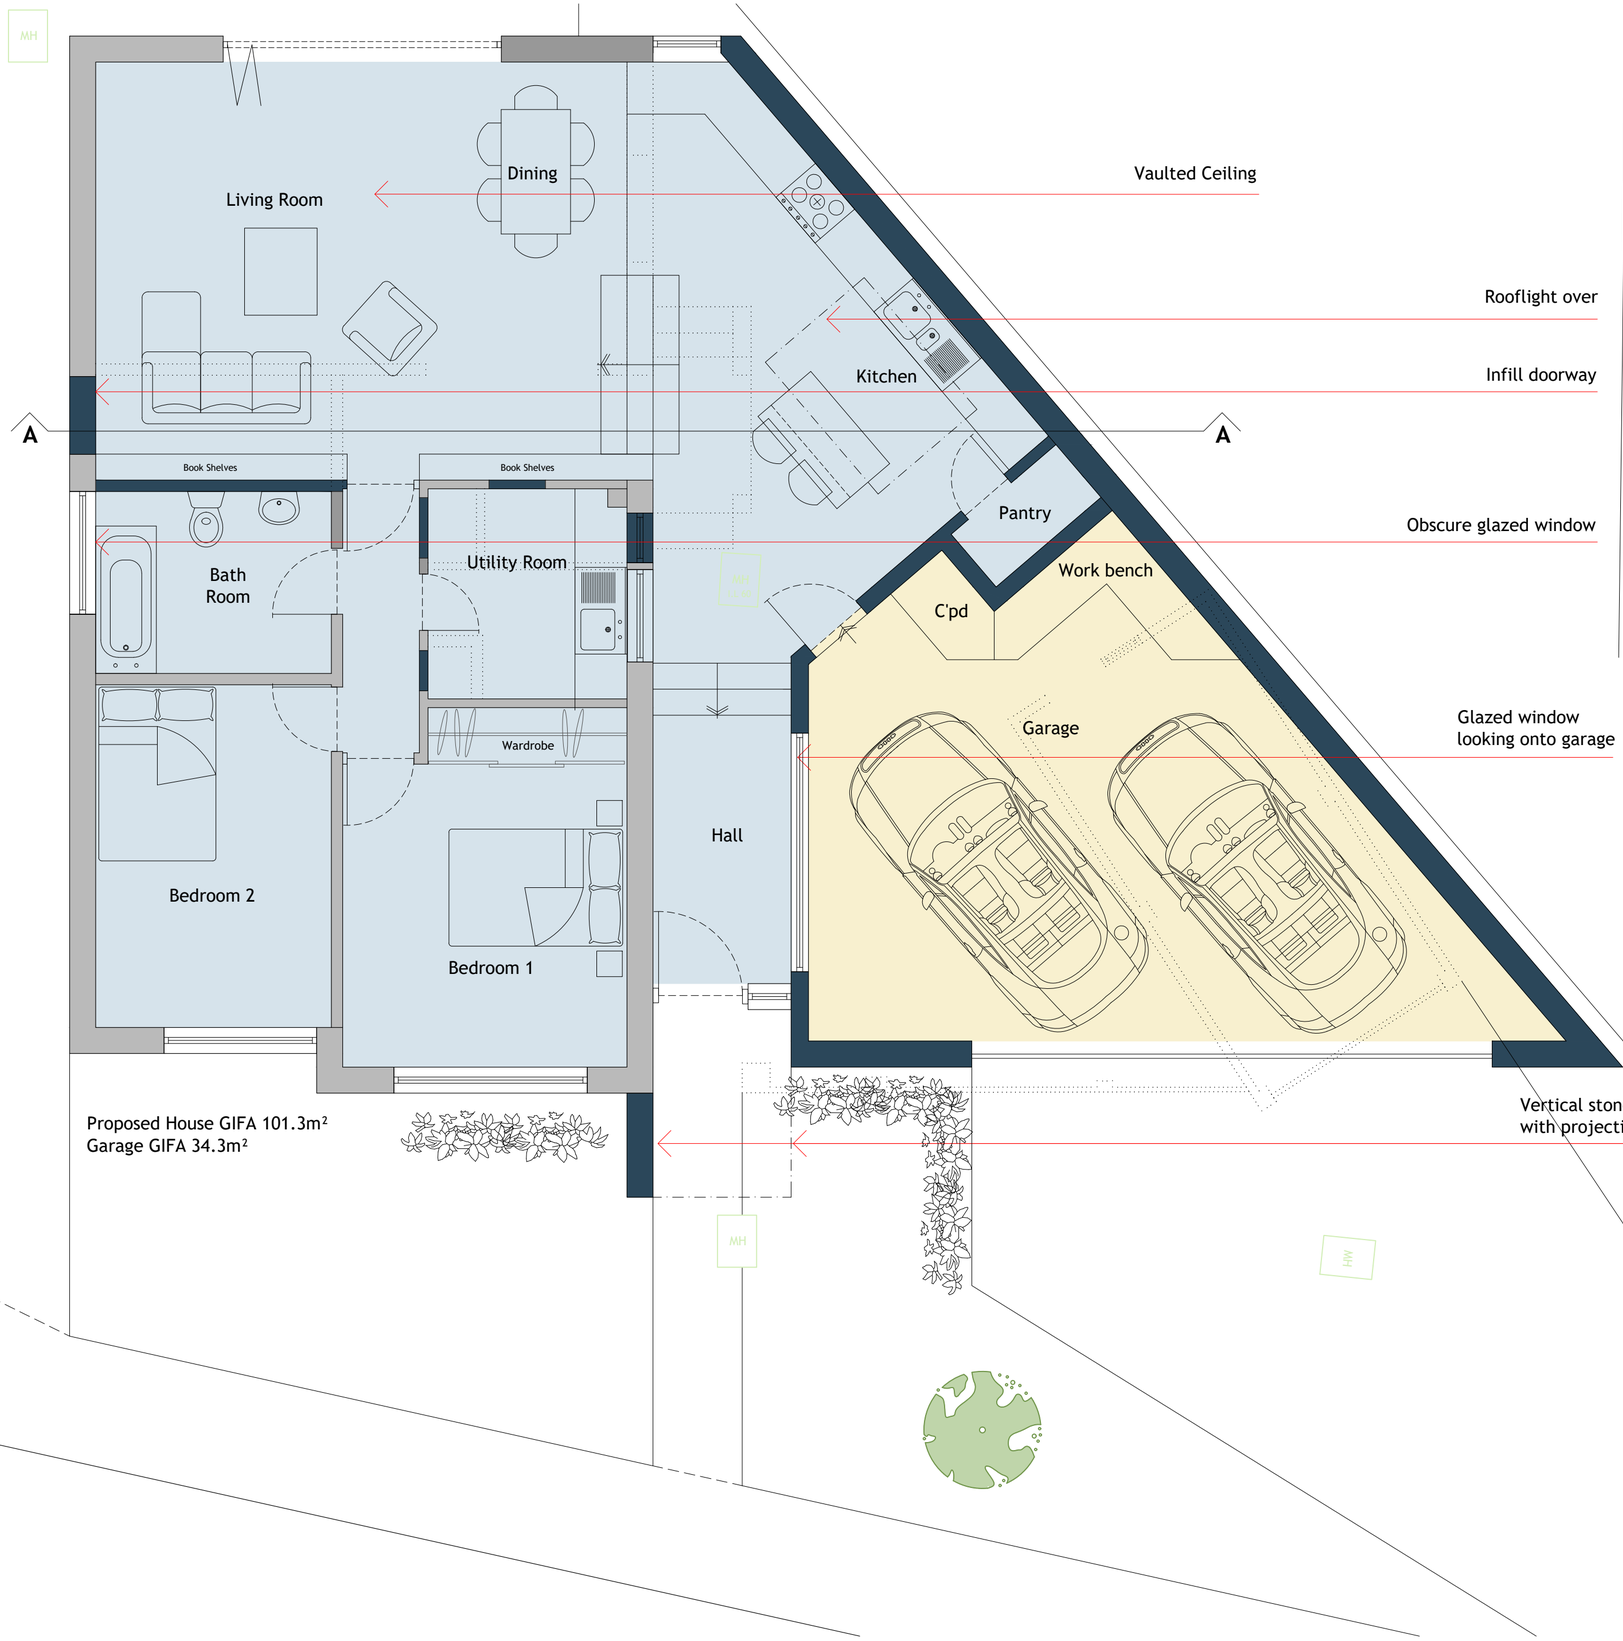

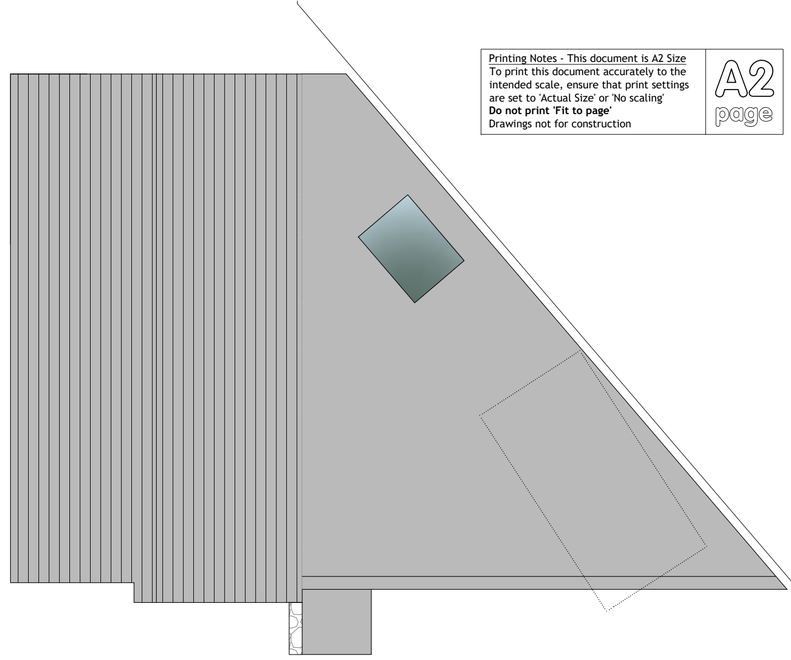

+01 Roof Plan

Scale in Metres 1:100

0 1 2 3 4 5

+00 Ground Floor Plan

Scale in Metres 1:50

0 1 2 3 5 5 6 7 8 9 10

Removed elements shown dotted

Existing walls shown grey shaded

Proposed walls shown dark blue shaded

Proposed - Planning Stage

revision date description

PLATFORM 3
SURVEY - DESIGN - VISUALISE
studio@platform3.design - www.platform3.design
Platform 3 Architecture & Visualisation is a trading name of Revolver Creative Ltd

project
101 Penlands Vale
Steyning
BN44 3PL

client
Jez Hoye

date	scale	drawn
2024	1:100@A2	rl

drawing
Proposed Plans

drawing number	revision
24-P14-60	A

© PLATFORM 3 DESIGN