

Printing Notes - This document is A2 Size
To print this document accurately to the intended scale, ensure that print settings are set to 'Actual Size' or 'No scaling'
Do not print 'Fit to page'
Drawings not for construction


A2 page

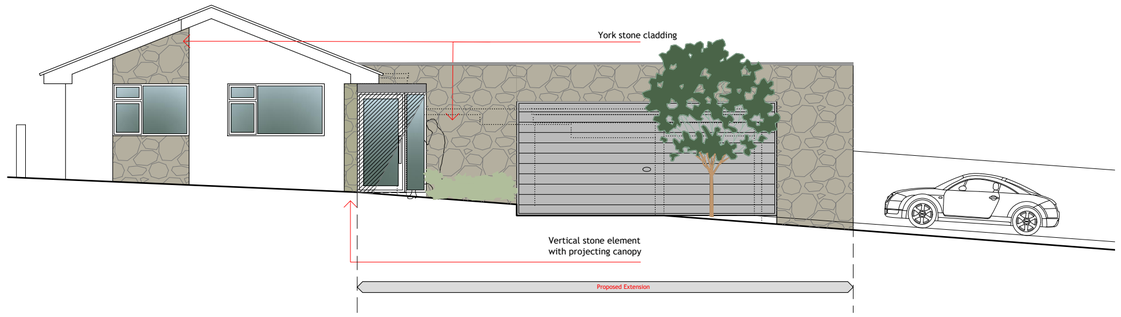


+20.1 East Elevation

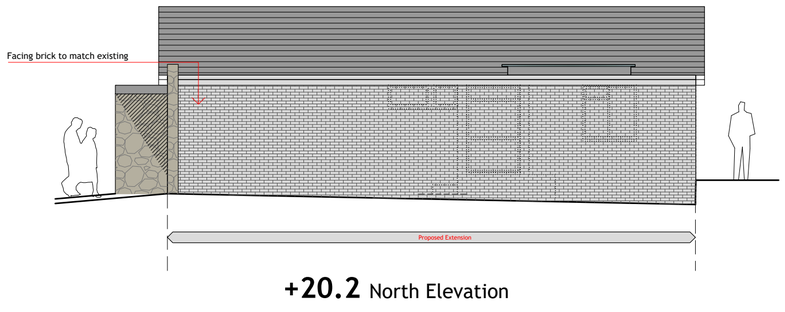

+20.2 North Elevation

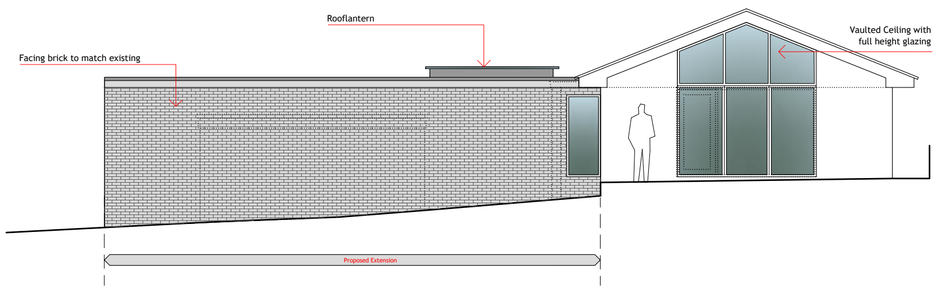

+20.3 West Elevation

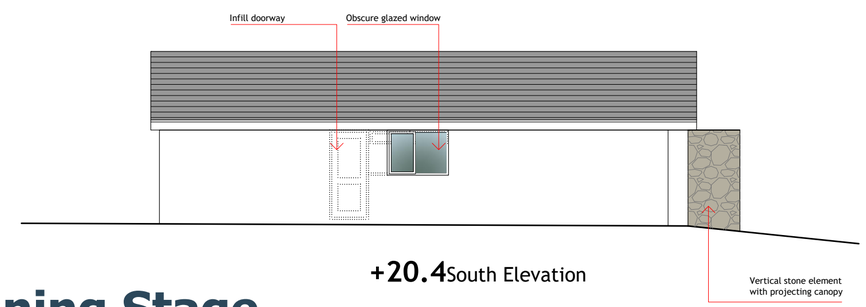

+20.4 South Elevation

Proposed - Planning Stage

Scale in Metres 1:100

0 1 2 3 4 5 6 7 8 9 10

revision date description

PLATFORM 3
SURVEY - DESIGN - VISUALISE
studio@platform3.design - www.platform3.design
Platform 3 Architecture & Visualisation is a trading name of Renoliver Creative Ltd

project
101 Penlands Vale
Steyning
BN44 3PL

client
Jez Hoye

date 2024
scale 1:100@A2
drawn rl

drawing
Proposed Elevations

drawing number 24-P14-70
revision A

© PLATFORM 3 DESIGN