

Floor Plans

Scale 1:50


Existing Ground Floor

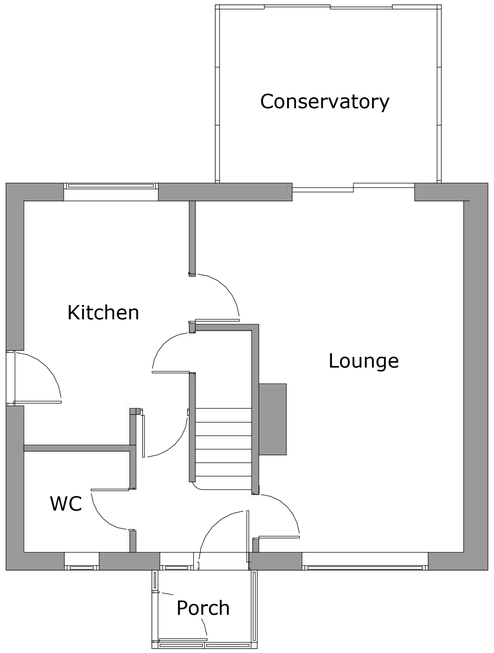

Existing Ground Floor

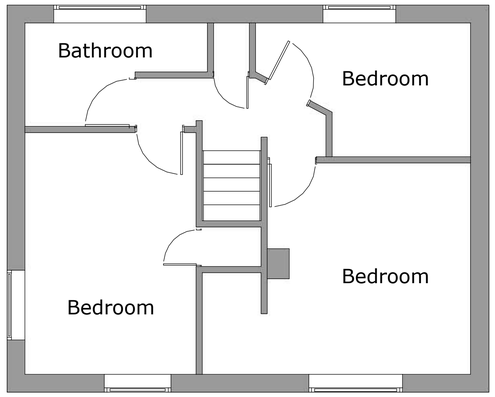


Scale Bar 1:50

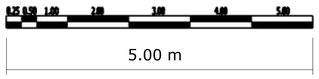


NOTES
DRAWINGS FOR PLANNING PURPOSES ONLY.
ALL DIMENSIONS TO BE TAKEN ON SITE,
PRIOR TO CONSTRUCTION.

Proposed Ground Floor

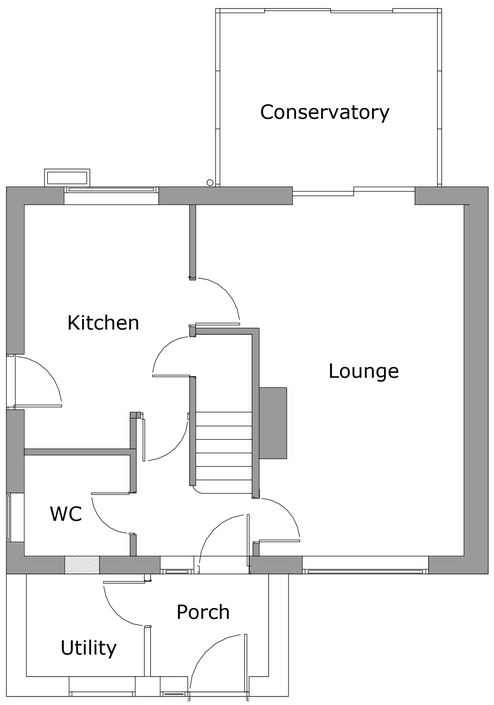

Proposed First Floor

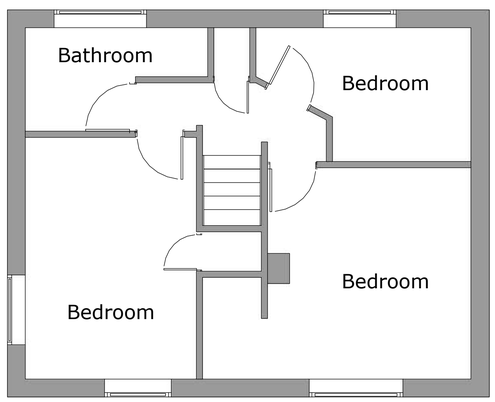

READ IN CONJUNCTION WITH ALL OTHER PROJECT DOCUMENTS-REFER ALL DESCREPENCES AND ERRORS TO THE ARCHITECT/AUTHER.SCALLING THIS DRAWING IS PERMITTED EXCEPT FOR CONSTRUCTION PURPOSES-WORK ONLY TO FIGERED DIMENSIONS DURING CONSTRUCTION.NOT AUTHORISED FOR CONSTRUCTION UNLESS SPECIFICALLY STATED.ALL COPYRIGHTS IN THIS DRAWING AND DESIGNS SHOWN THEREIN IS RETAINED-DO NOT REPRODICE WITHOUT CONSENT.

abmbuild
arch-design • build • manage

PAGE DESCRIPTION: Floor Plans

PROJECT STAGE: Planning

PROJECT TITLE: Front Elevation Porch

CLIENT: Robert Ferguson

ADDRESS: 64 Blackbridge Lane, Horsham, RH12 1RX

DATE: 17/12/2024

DRAWN BY CKG

Scale= As shown A1