
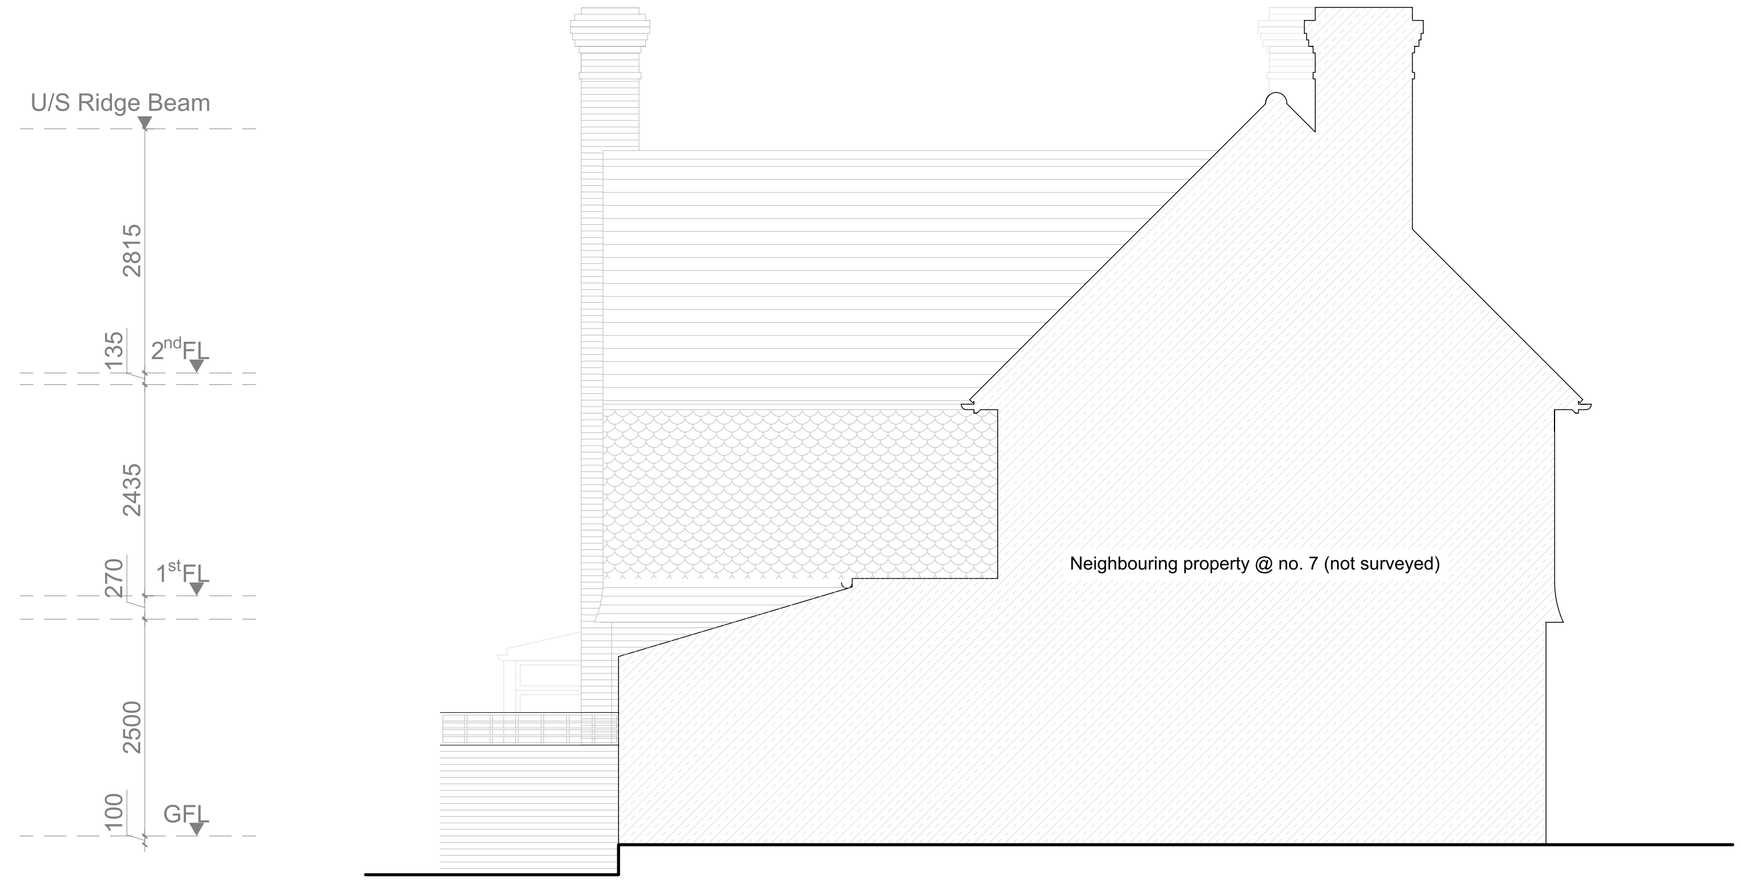


Proposed Side Elevation (Right)

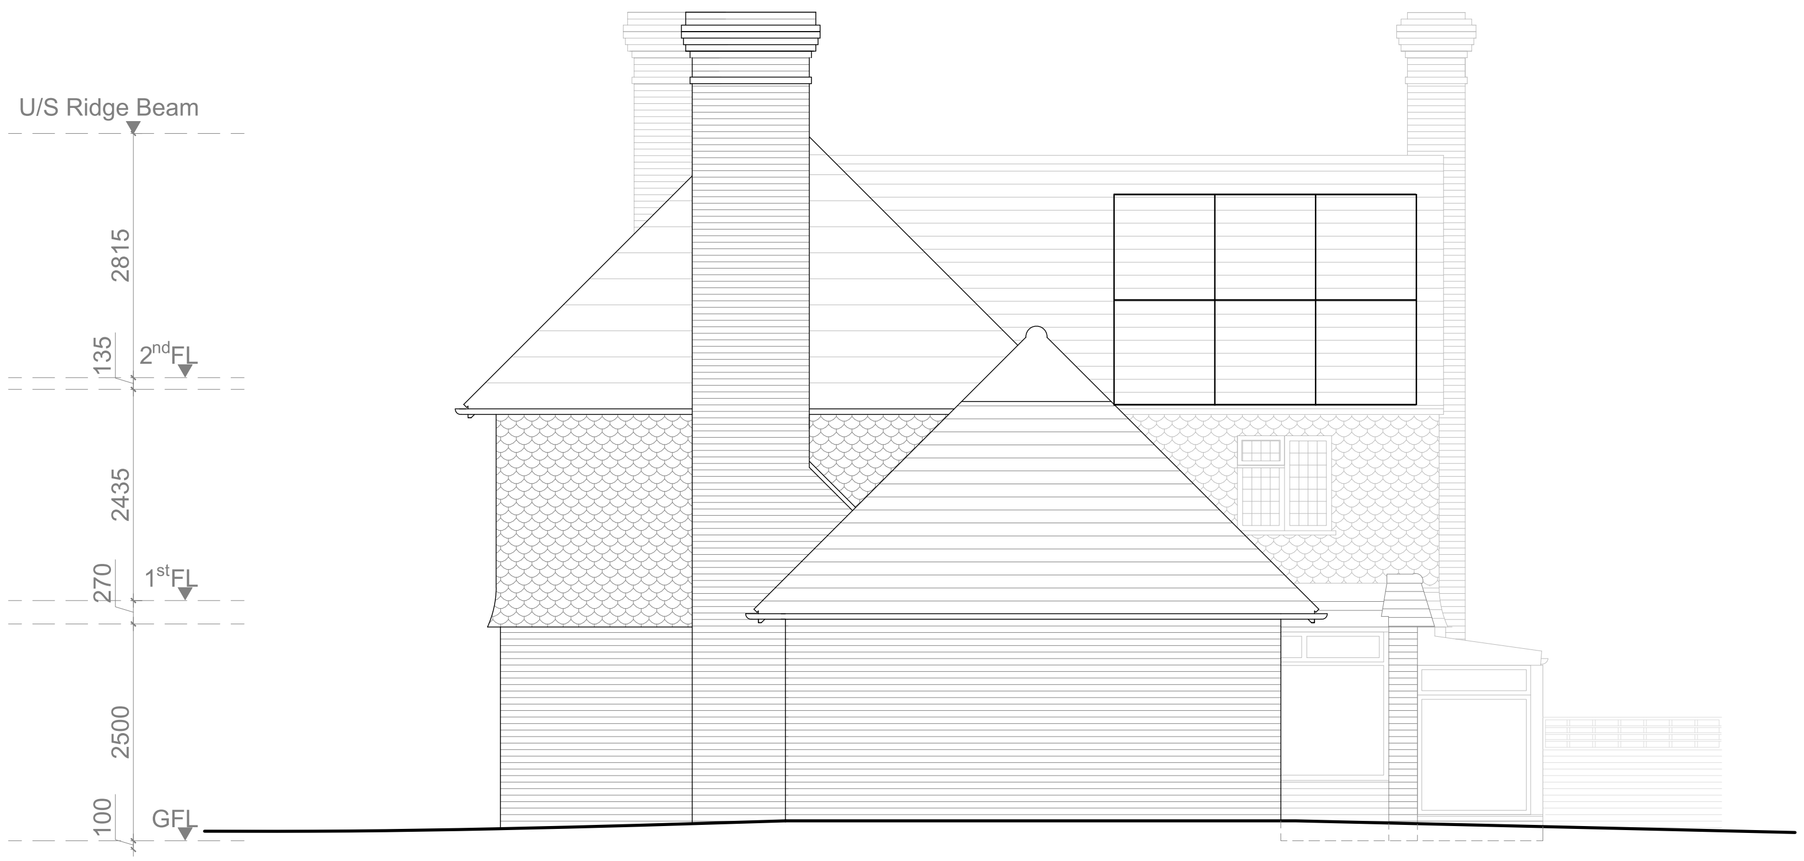

Proposed Side Elevation (Left)

1 2 3 4 5 6 7 8 9 10

SCALE (METRES)

SCALE 1:50 @A1
1:100 @A3

revisions

Rev:

job

5 School Hill Warnham

Proposed Side Elevations

scale 1:50 @ A1
1:100 @ A3