
45 Meadowside, Storrington, RH20 4EQ

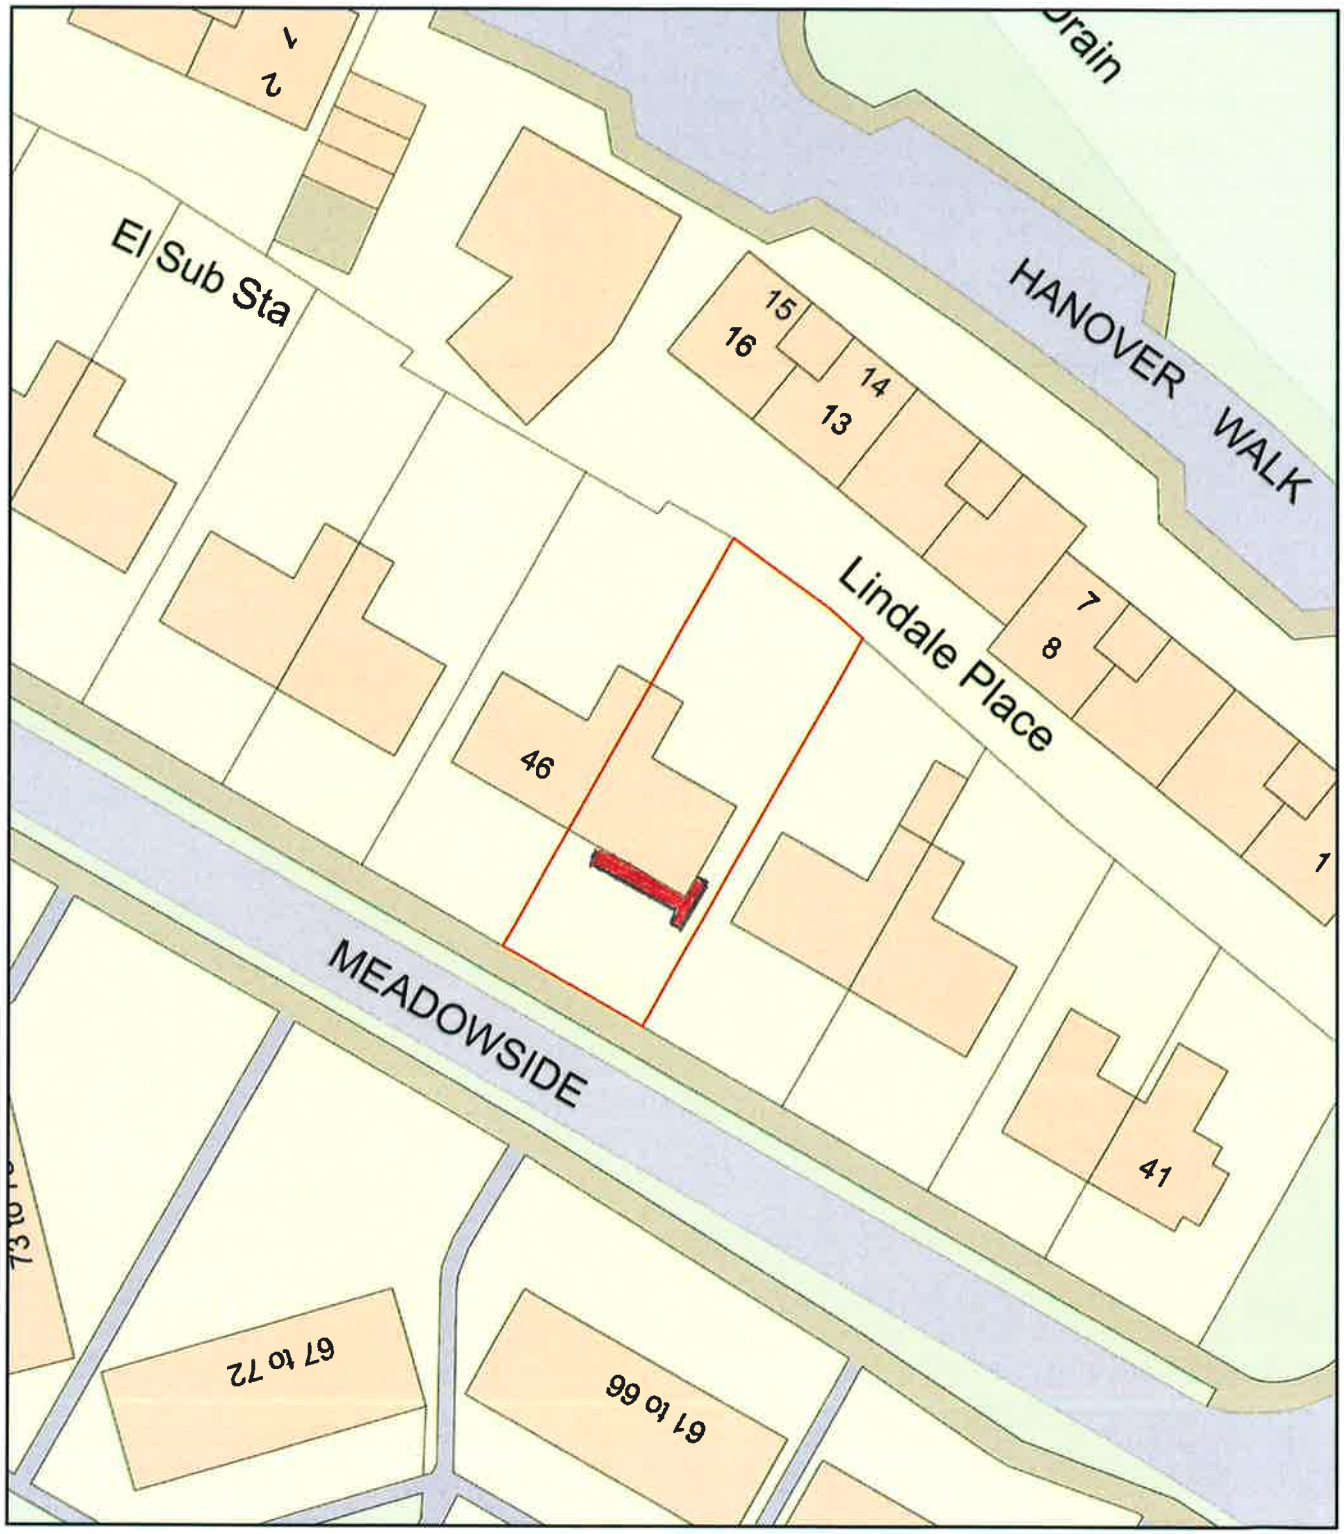

0 20
Metres

N

ReQuestaPlan

Plan Produced for: Ms Cranford

Date Produced: 17 Jan 2025

Plan Reference Number: TQRQM25017115151827

Scale: 1:500 @ A4

© Crown copyright and database rights 2023 OS 100042766