



SCALE BAR 1:1250

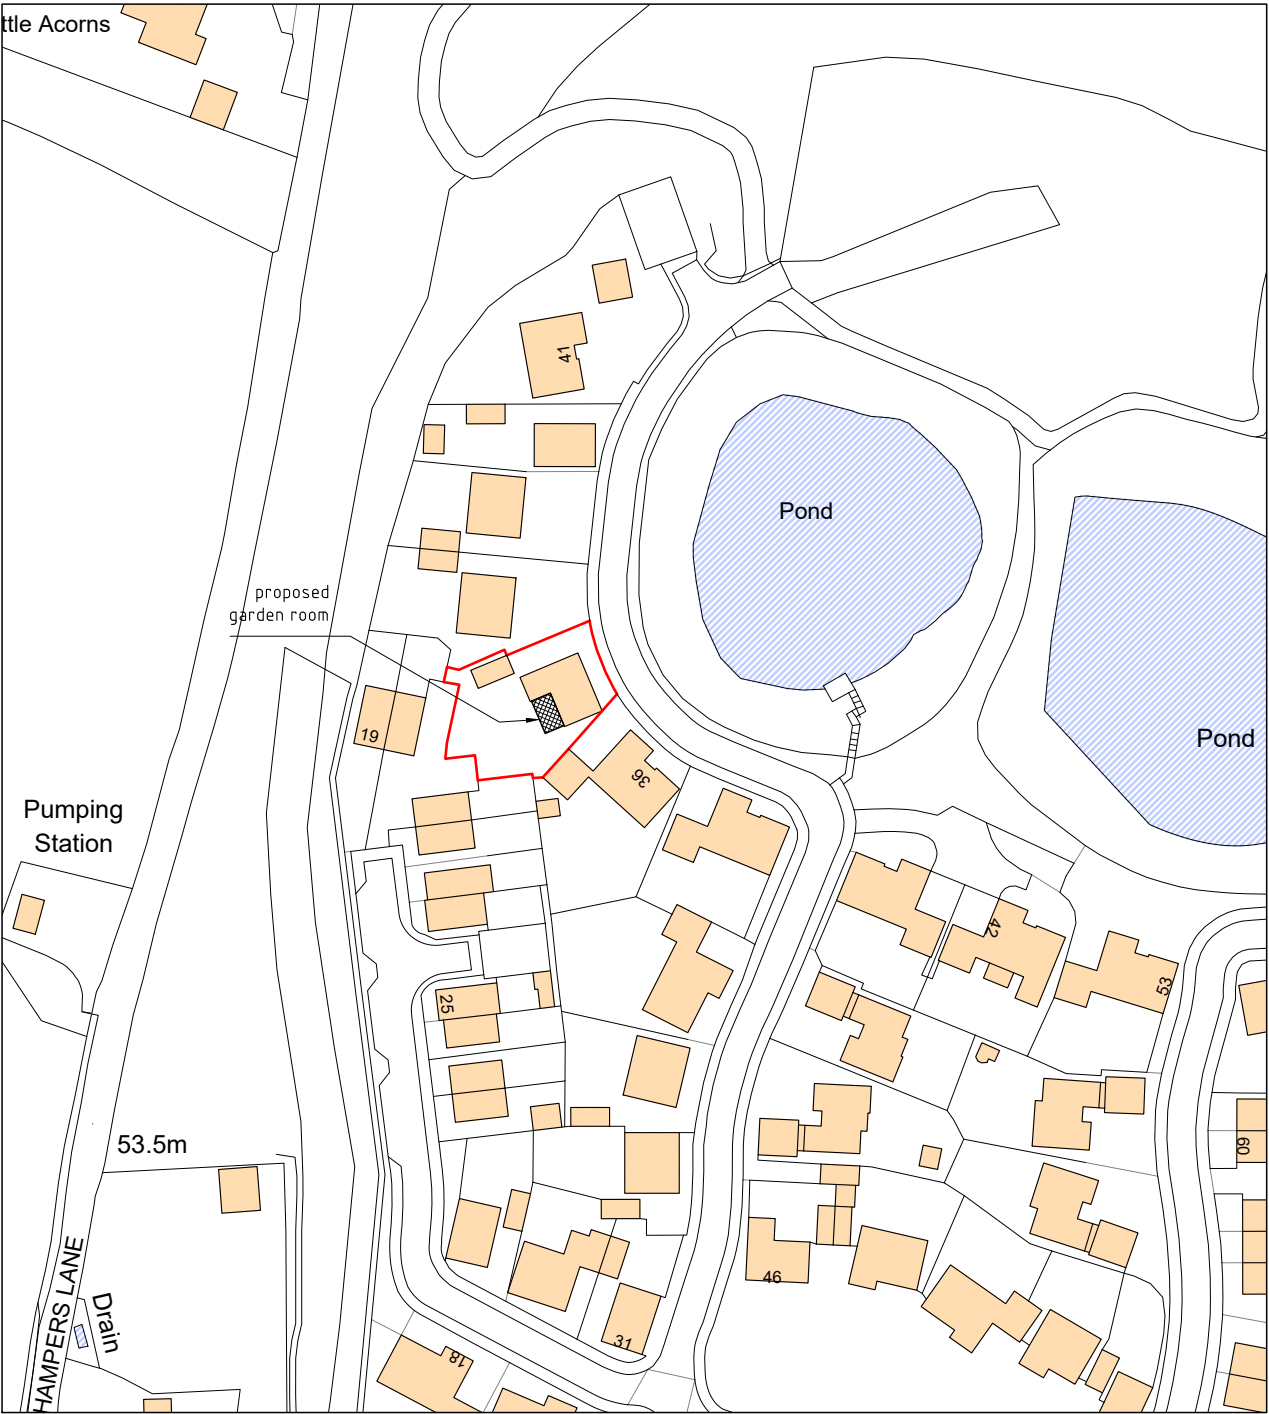

LOCATION PLAN
SCALE 1:1250

SCALE BAR 1:500

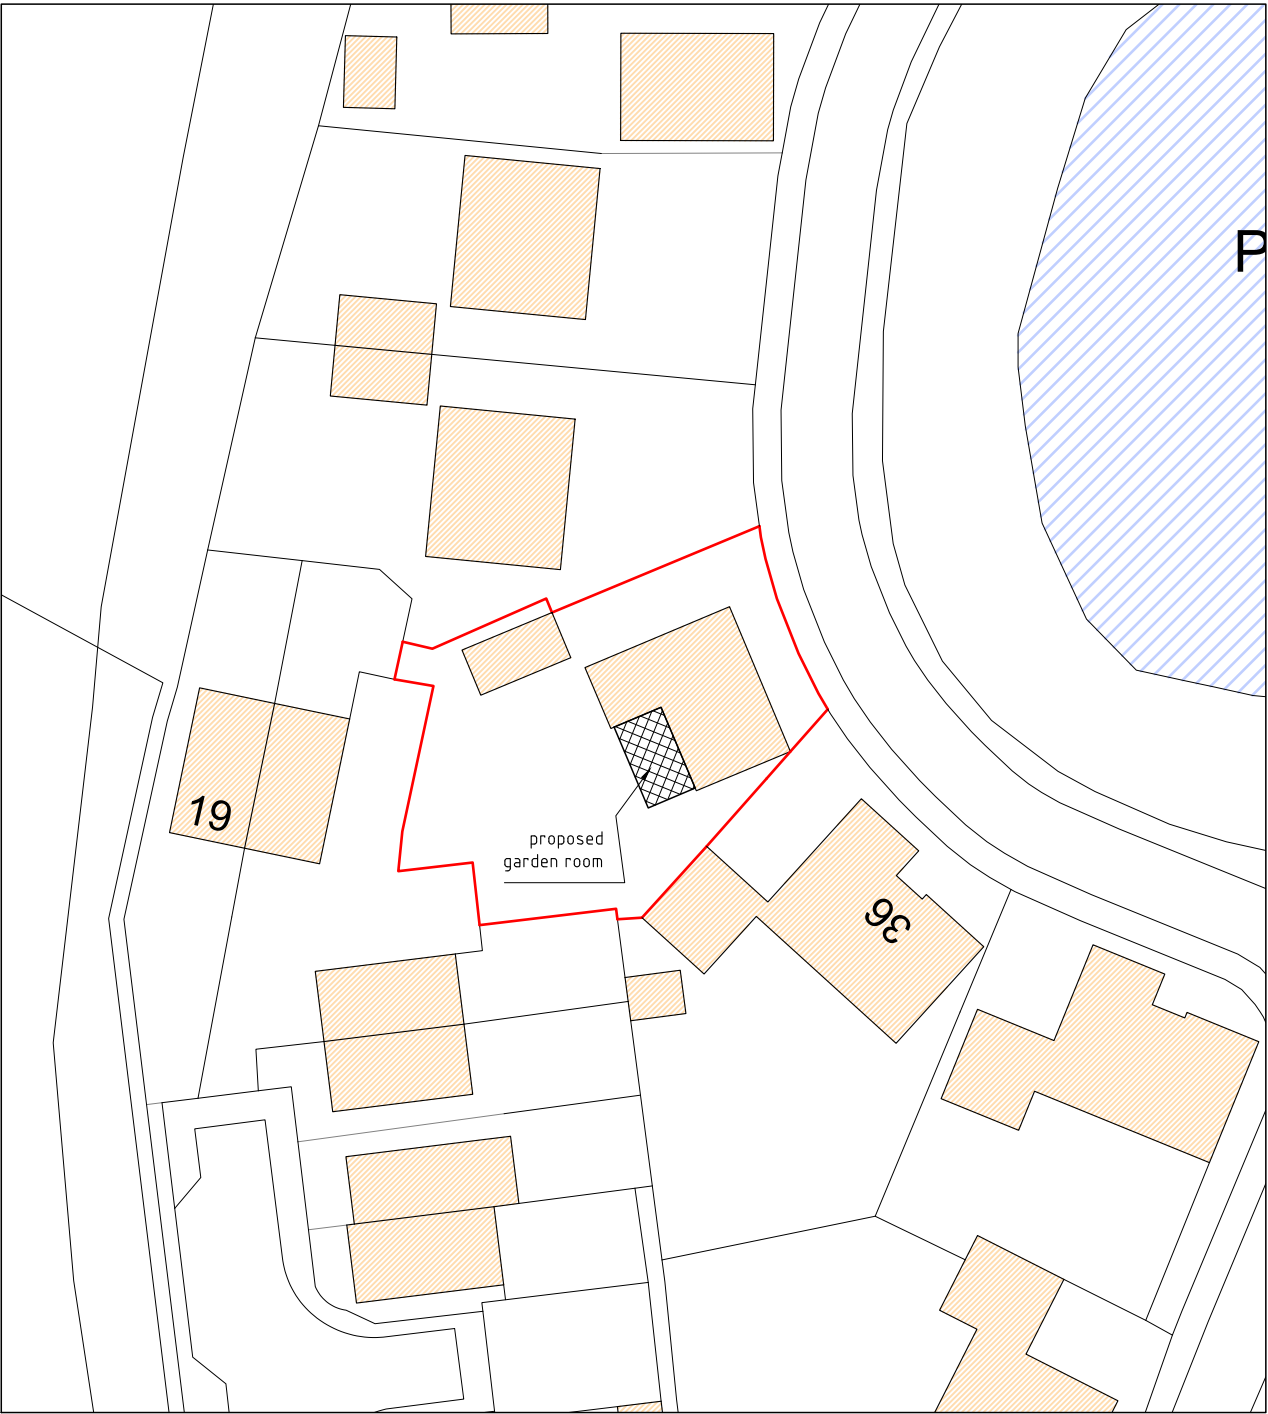

BLOCK PLAN
SCALE 1:500


DISCLAIMER NOTES:

Do not scale from these drawings except for planning purposes.
Please report any discrepancies to Sussex Oak Structures Ltd immediately.
All dimensions are to be checked on site before work commences.

Sussex Oak Structures owns the copyright to all drawings and illustrations contained within this document including engineers calculations and any photographs attached.
Non of the attached media is to be copied or distributed without the permission of Sussex Oak Structures Ltd.

NOTE:

-

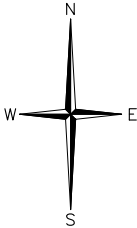

Rev.	Date	Revisions
-	-	-

Sussex Oak Structures Ltd

Foxhole Framing Yard
Holmbush Farm
Crawley Road
Faygate, Horsham
West Sussex
RH12 4SE
Telephone: 01293 851287
Mobile: 07771 920129

Project

37 JOHN IRELAND WAY
WASHINGTON
PULBOROUGH
RH20 4EP

Job Title

PROPOSED
OAK FRAMED
GARDEN ROOM

Drawing Title

LOCATION & BLOCK
PLANS

Nett Floor Area

Scale 1:50 @ A3

Date 22/06/26 **Drawn by** MEM

Dwg. Ref.	Rev.
SOS/865/202	-