



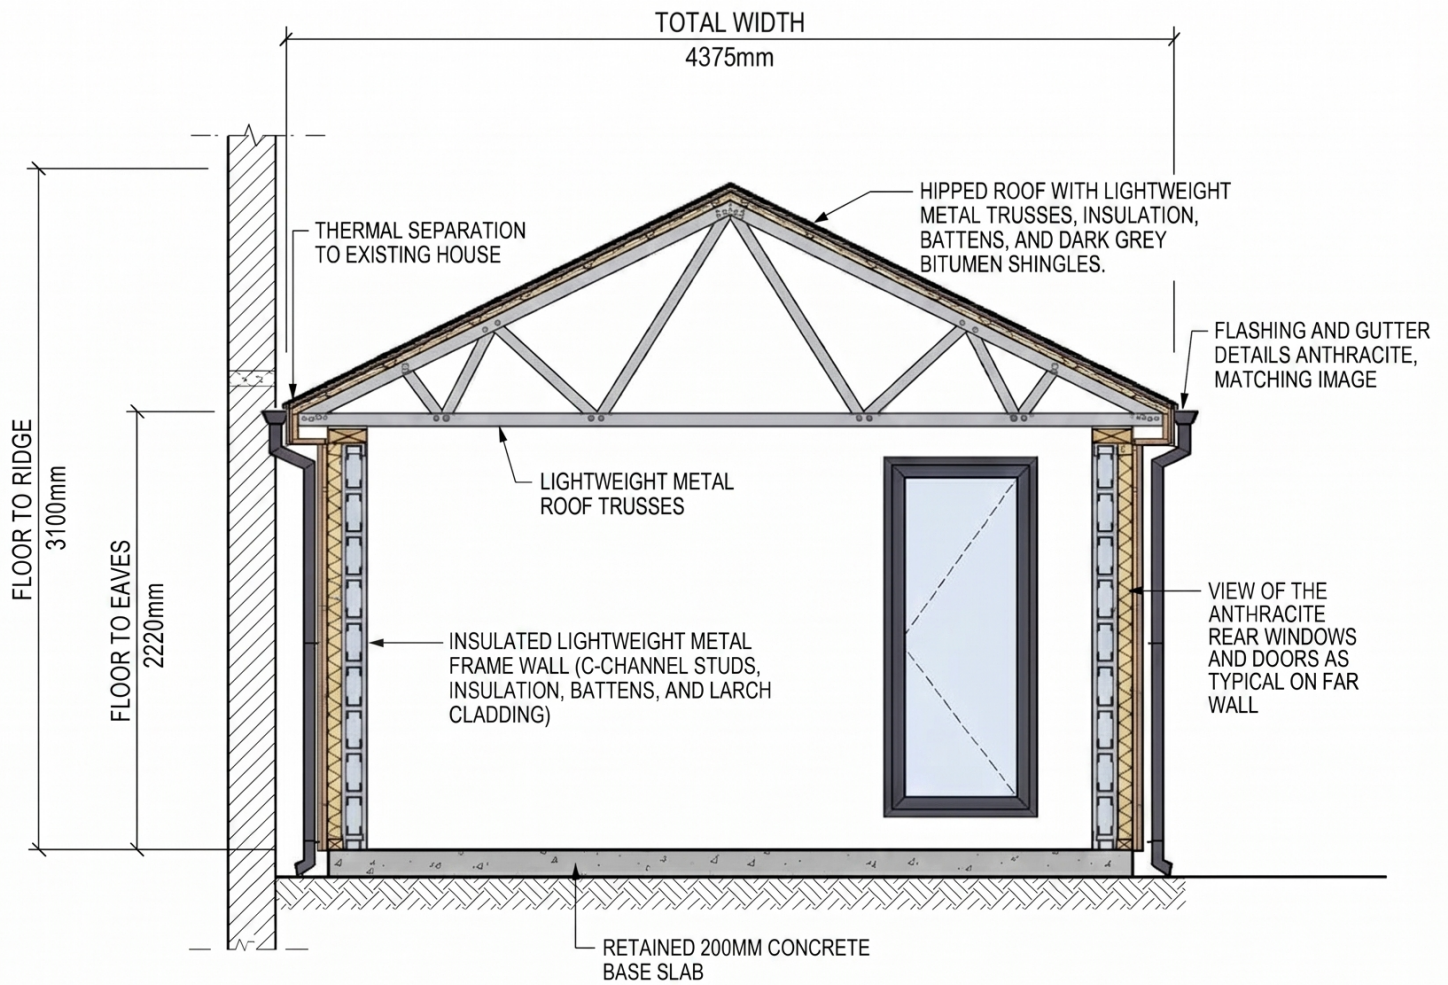

A REVISED SECTION A-A: CROSS-SECTION
1:50

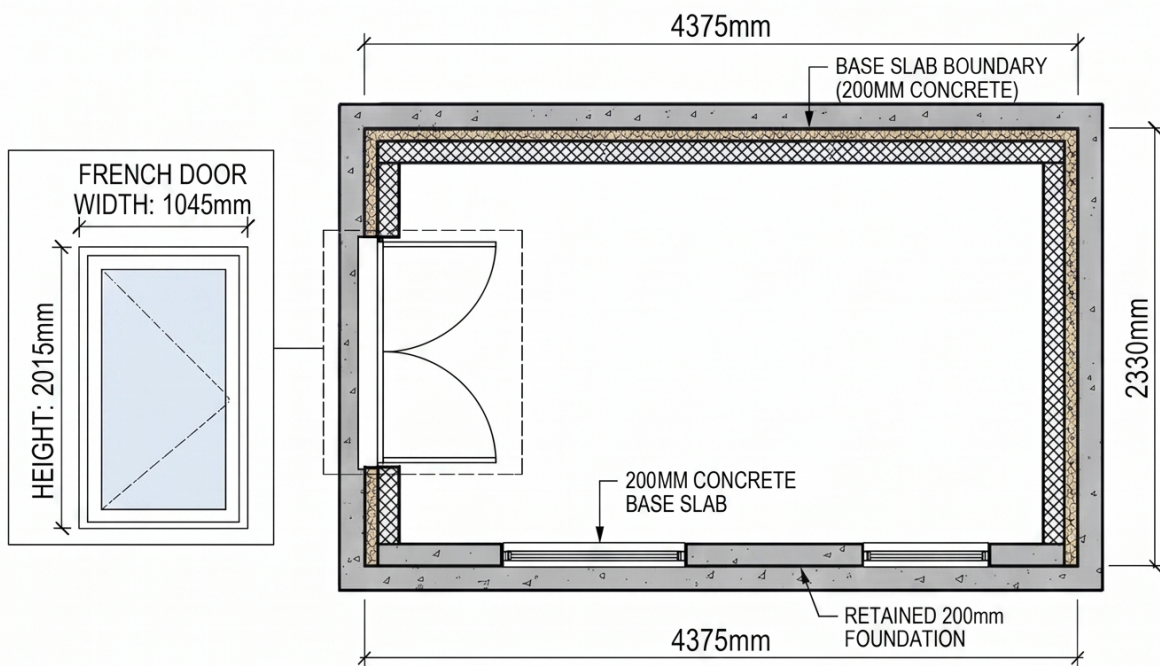

2 REVISED FLOOR PLAN - LEFT ELEVATION
DOOR DETAIL

MATERIAL KEY:	
	Concrete
	Insulation
	LIGHTWEIGHT METAL FRAME (includes trusses)
	LARCH CLADDING
	BATTENS