

LISTED BUILDING APPLICATION

Status 23.06.2026
Issued to Planning

Client
Birdhurst Investment Company Ltd

Project
10 MARKET SQUARE HORSHAM:
Remedial works including proposed replacement of the decayed timber floor structure within the commercial unit

Drawing Title
Location Plan

Scale 1:1250	Paper size A4
------------------------	-------------------------

Drawn by MH	Date June 2026
-----------------------	--------------------------

Drawing No. M215PC/LB/01	Rev.
------------------------------------	------




Chartered Building Surveyors

Unit 5 Tungsten Building,
George Street
Portslade, Brighton BN41 1RA

Tel. 01273 420606
Fax. 01273 420707

e-mail.
info@stuartradleyassociates.co.uk

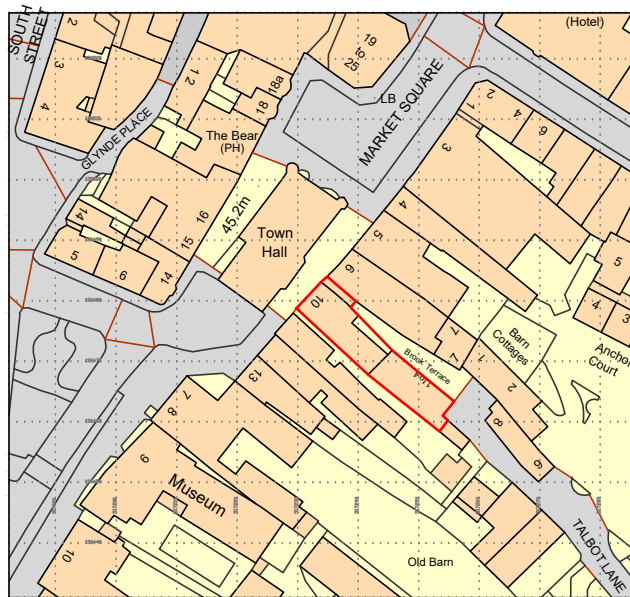

Ordnance Survey, (c) Crown Copyright 2026. All rights reserved. Licence number 100022432

LOCATION PLAN
Scale 1:1250

