





Siberian Larch Shiplap Cladding



Anthracite Polymer Coated Steel Sheets



Concrete Plain Tiles - Clay Effect - With Matching Ridge Tiles

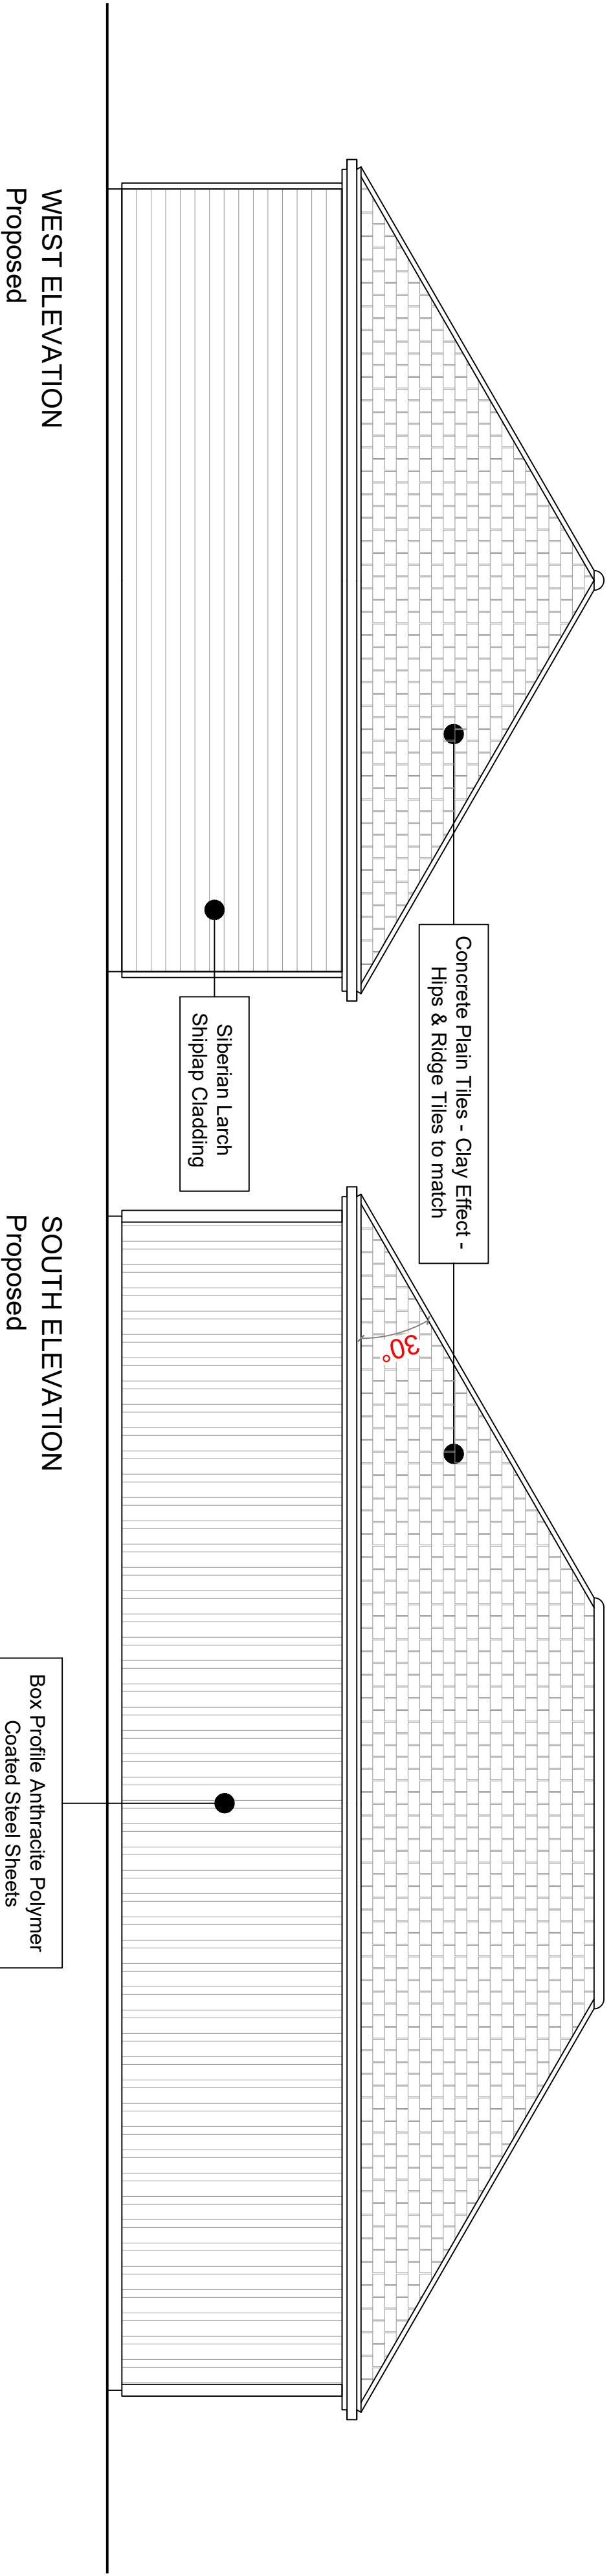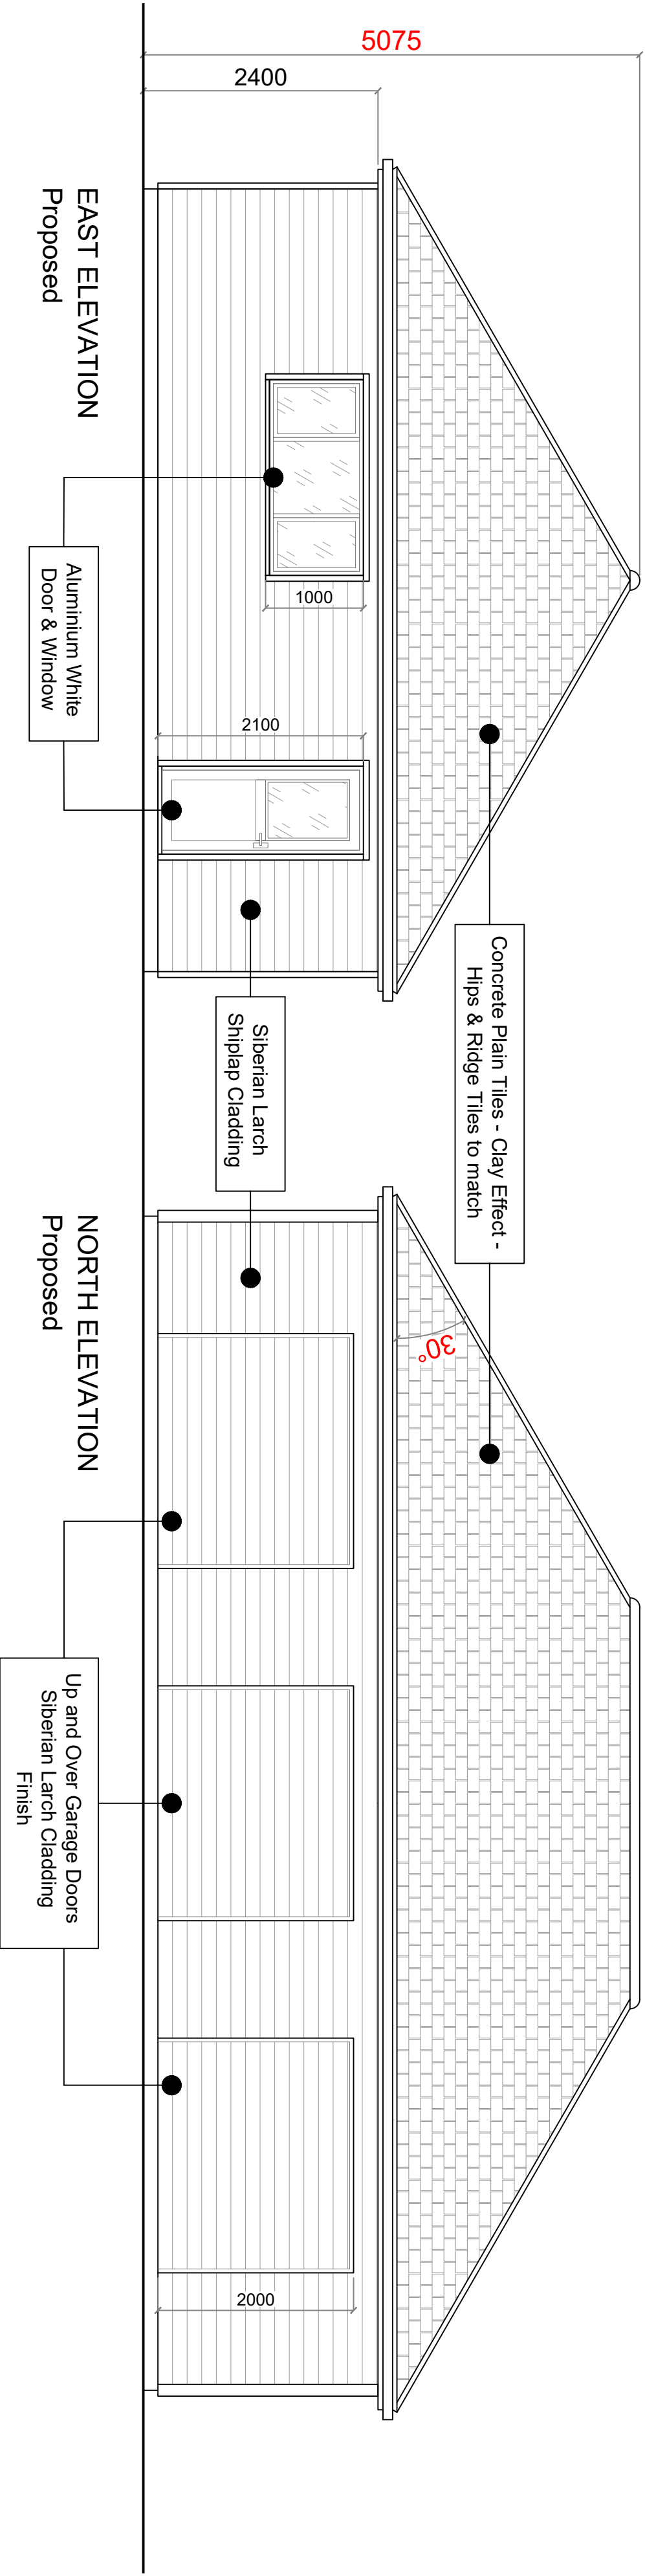

- For planning purposes only.
- All dimensions to be verified on site prior to any fabrication or site works being commenced
- Contractors are responsible for taking and checking all dimensions on site.
- All dimensions are in millimetres unless stated otherwise.
- This Drawing to be read in conjunction with relevant Consultant and Specialists Drawings
- Building control drawings, construction drawings, engineer's specifications...)

		Applicant: Sven Sorensen Address: The Hatch, Kent Street, Cowfold, West Sussex RH13 8BG	
Project: Detached Garage		Revision date: 10/12/2025 Revision: F01 Plan No: PLA005	
Scale: 1:50 @ A1	Date:	Title: Elevations Proposed	