

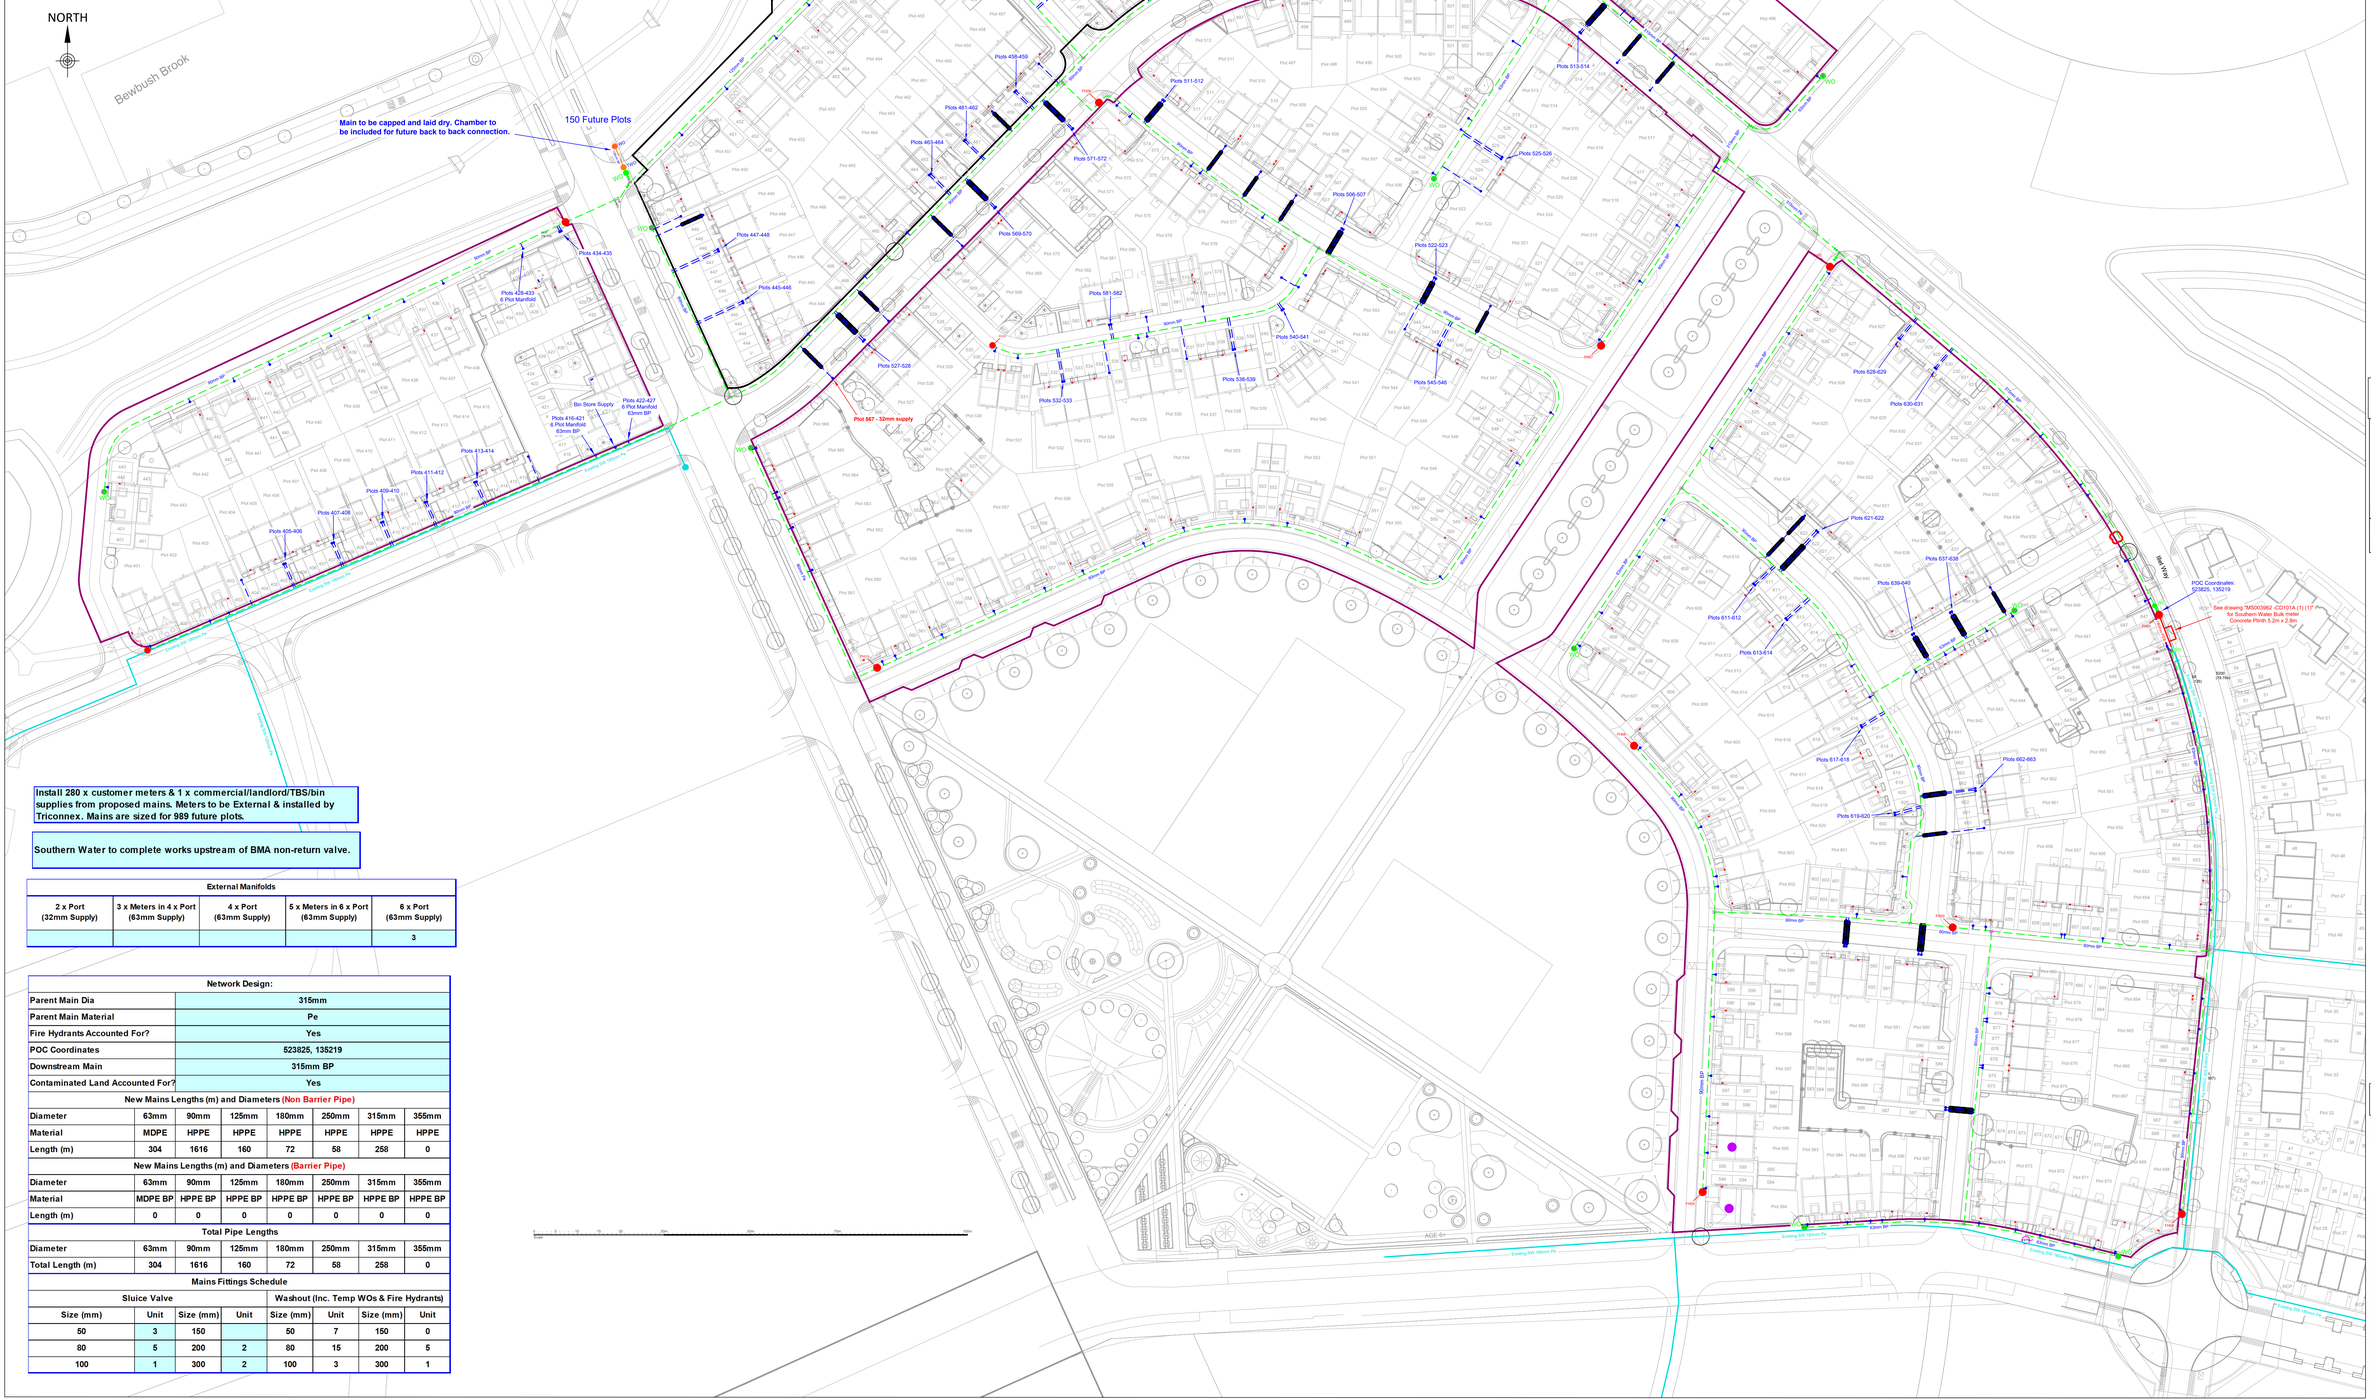
NORTH
Bewbush Brook
839 Future Plots
Main to be capped and laid dry. Chamber to be included for future back to back connection.
150 Future Plots
Main to be capped and laid dry. Chamber to be included for future back to back connection.
Plot 587 - 32mm supply
Bin Store Supply
Existing 6in 150mm Pe
Existing 6in 150mm Pe
Existing 6in 150mm Pe