

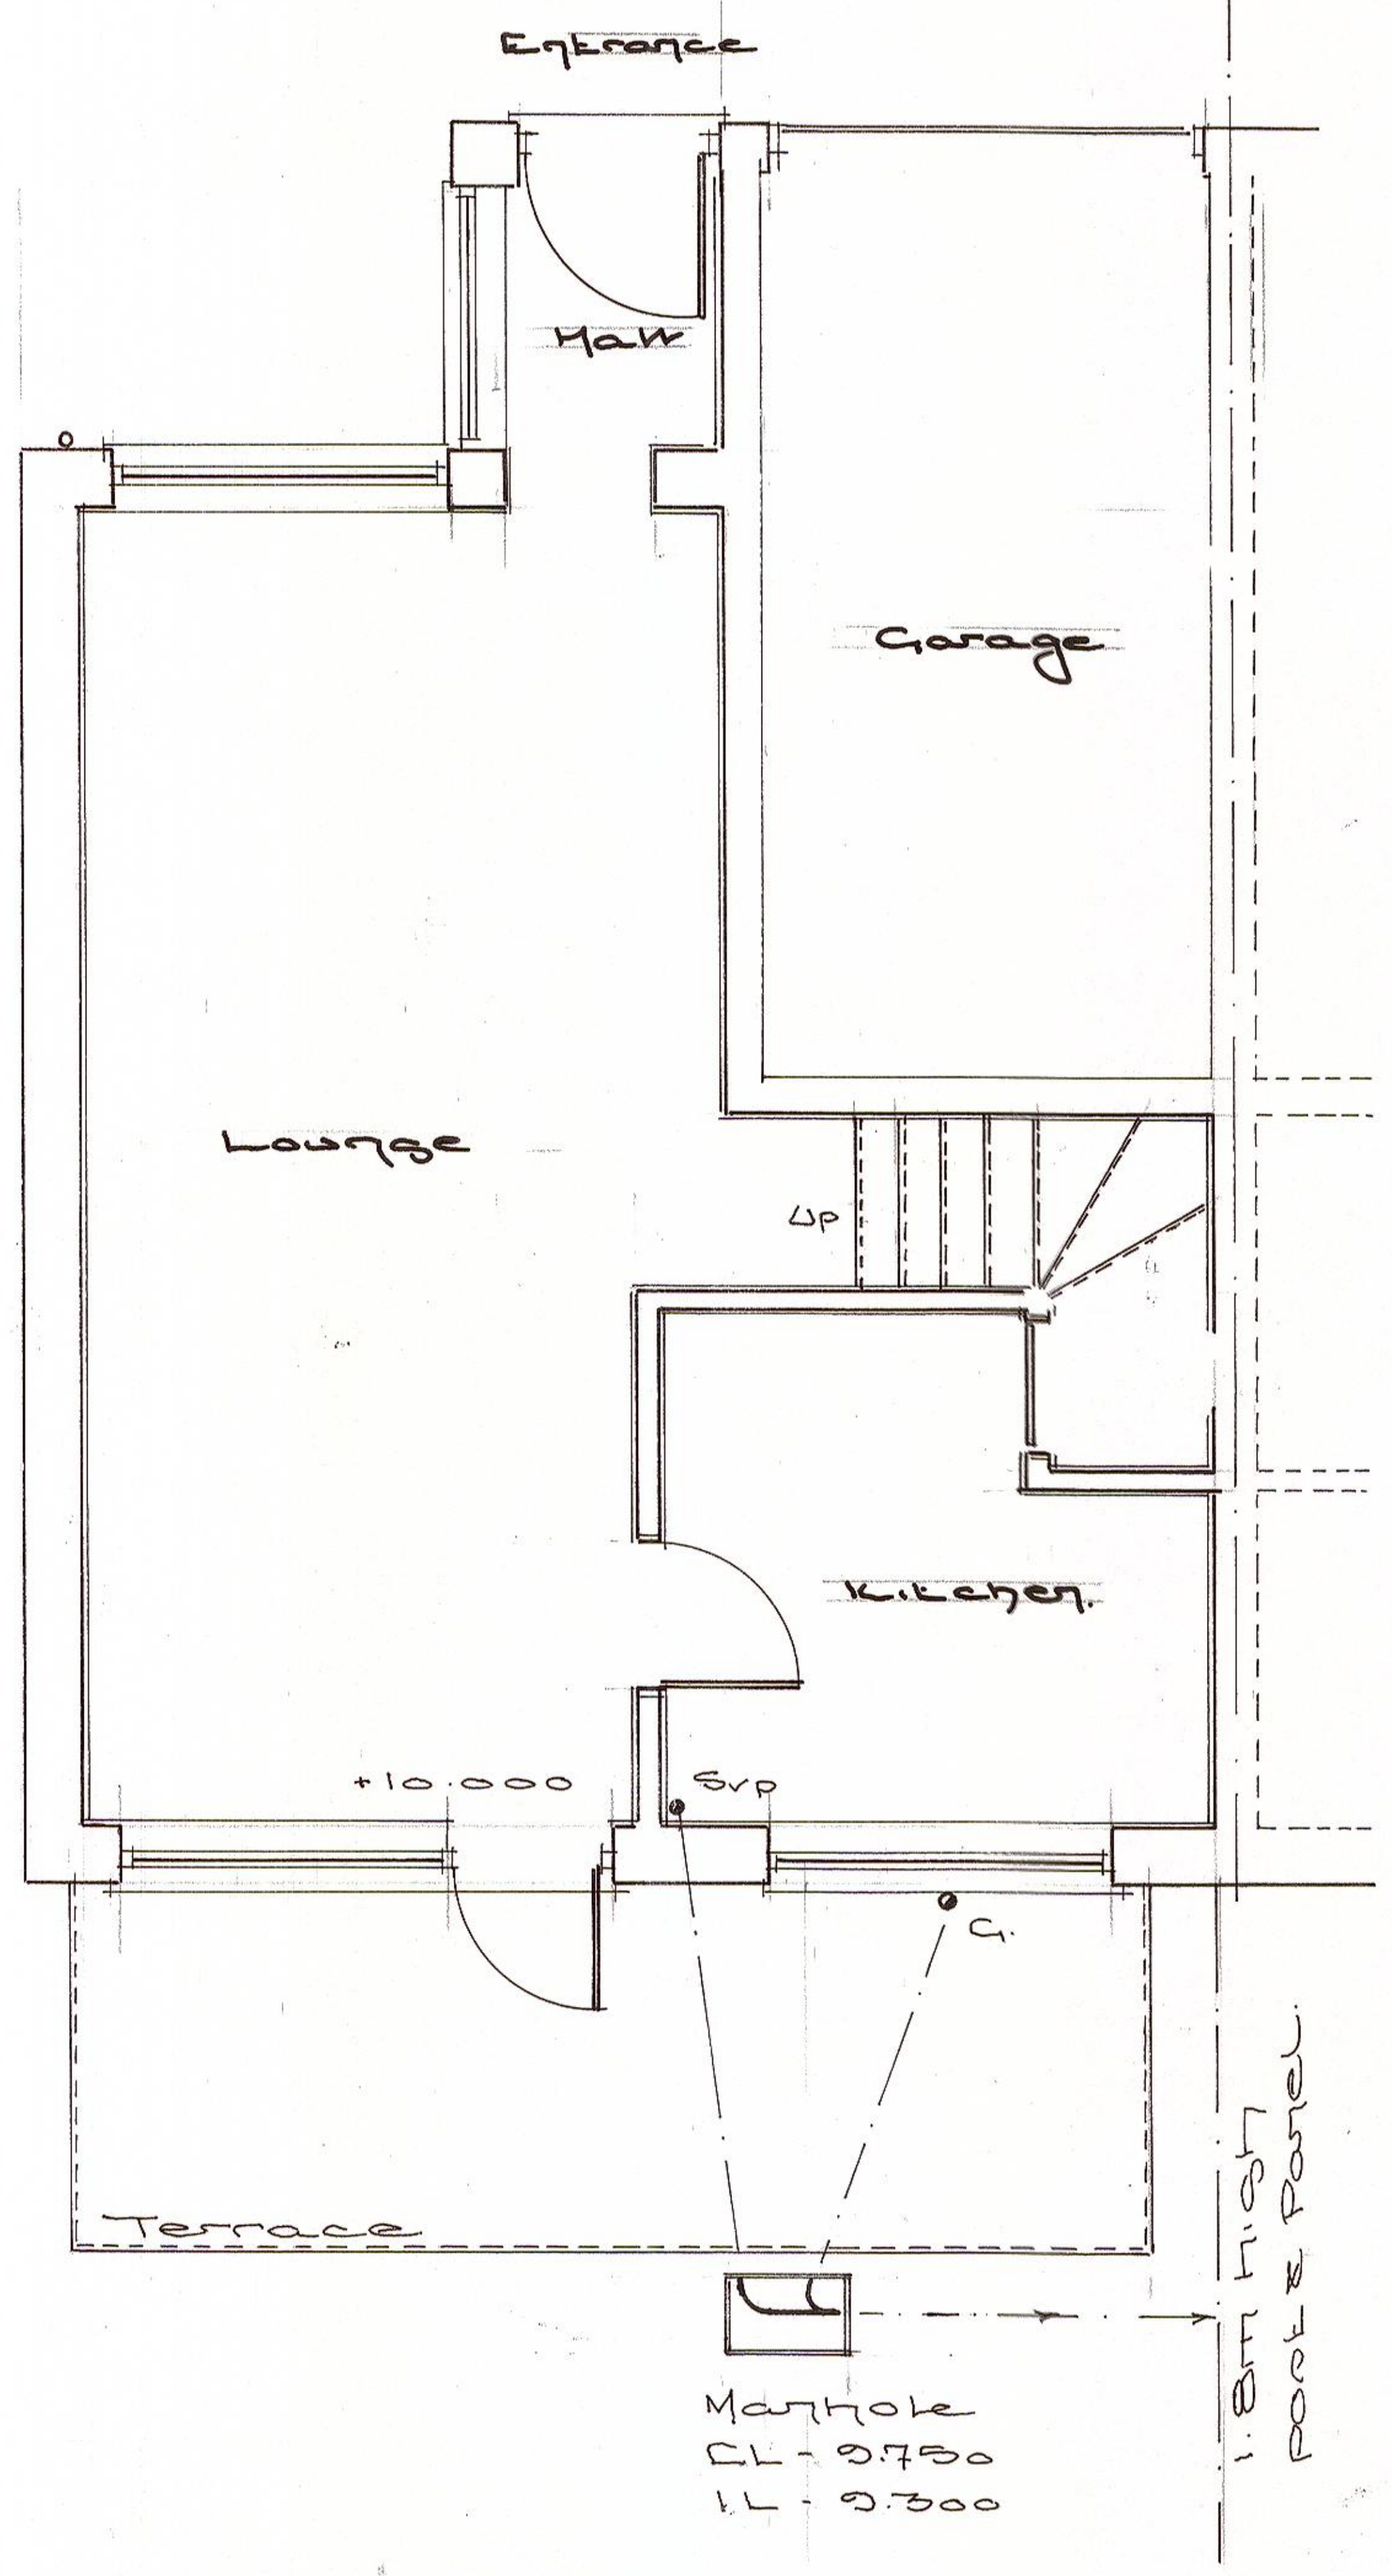



Existing.
Ground Floor Plan.
Scale - 1:50

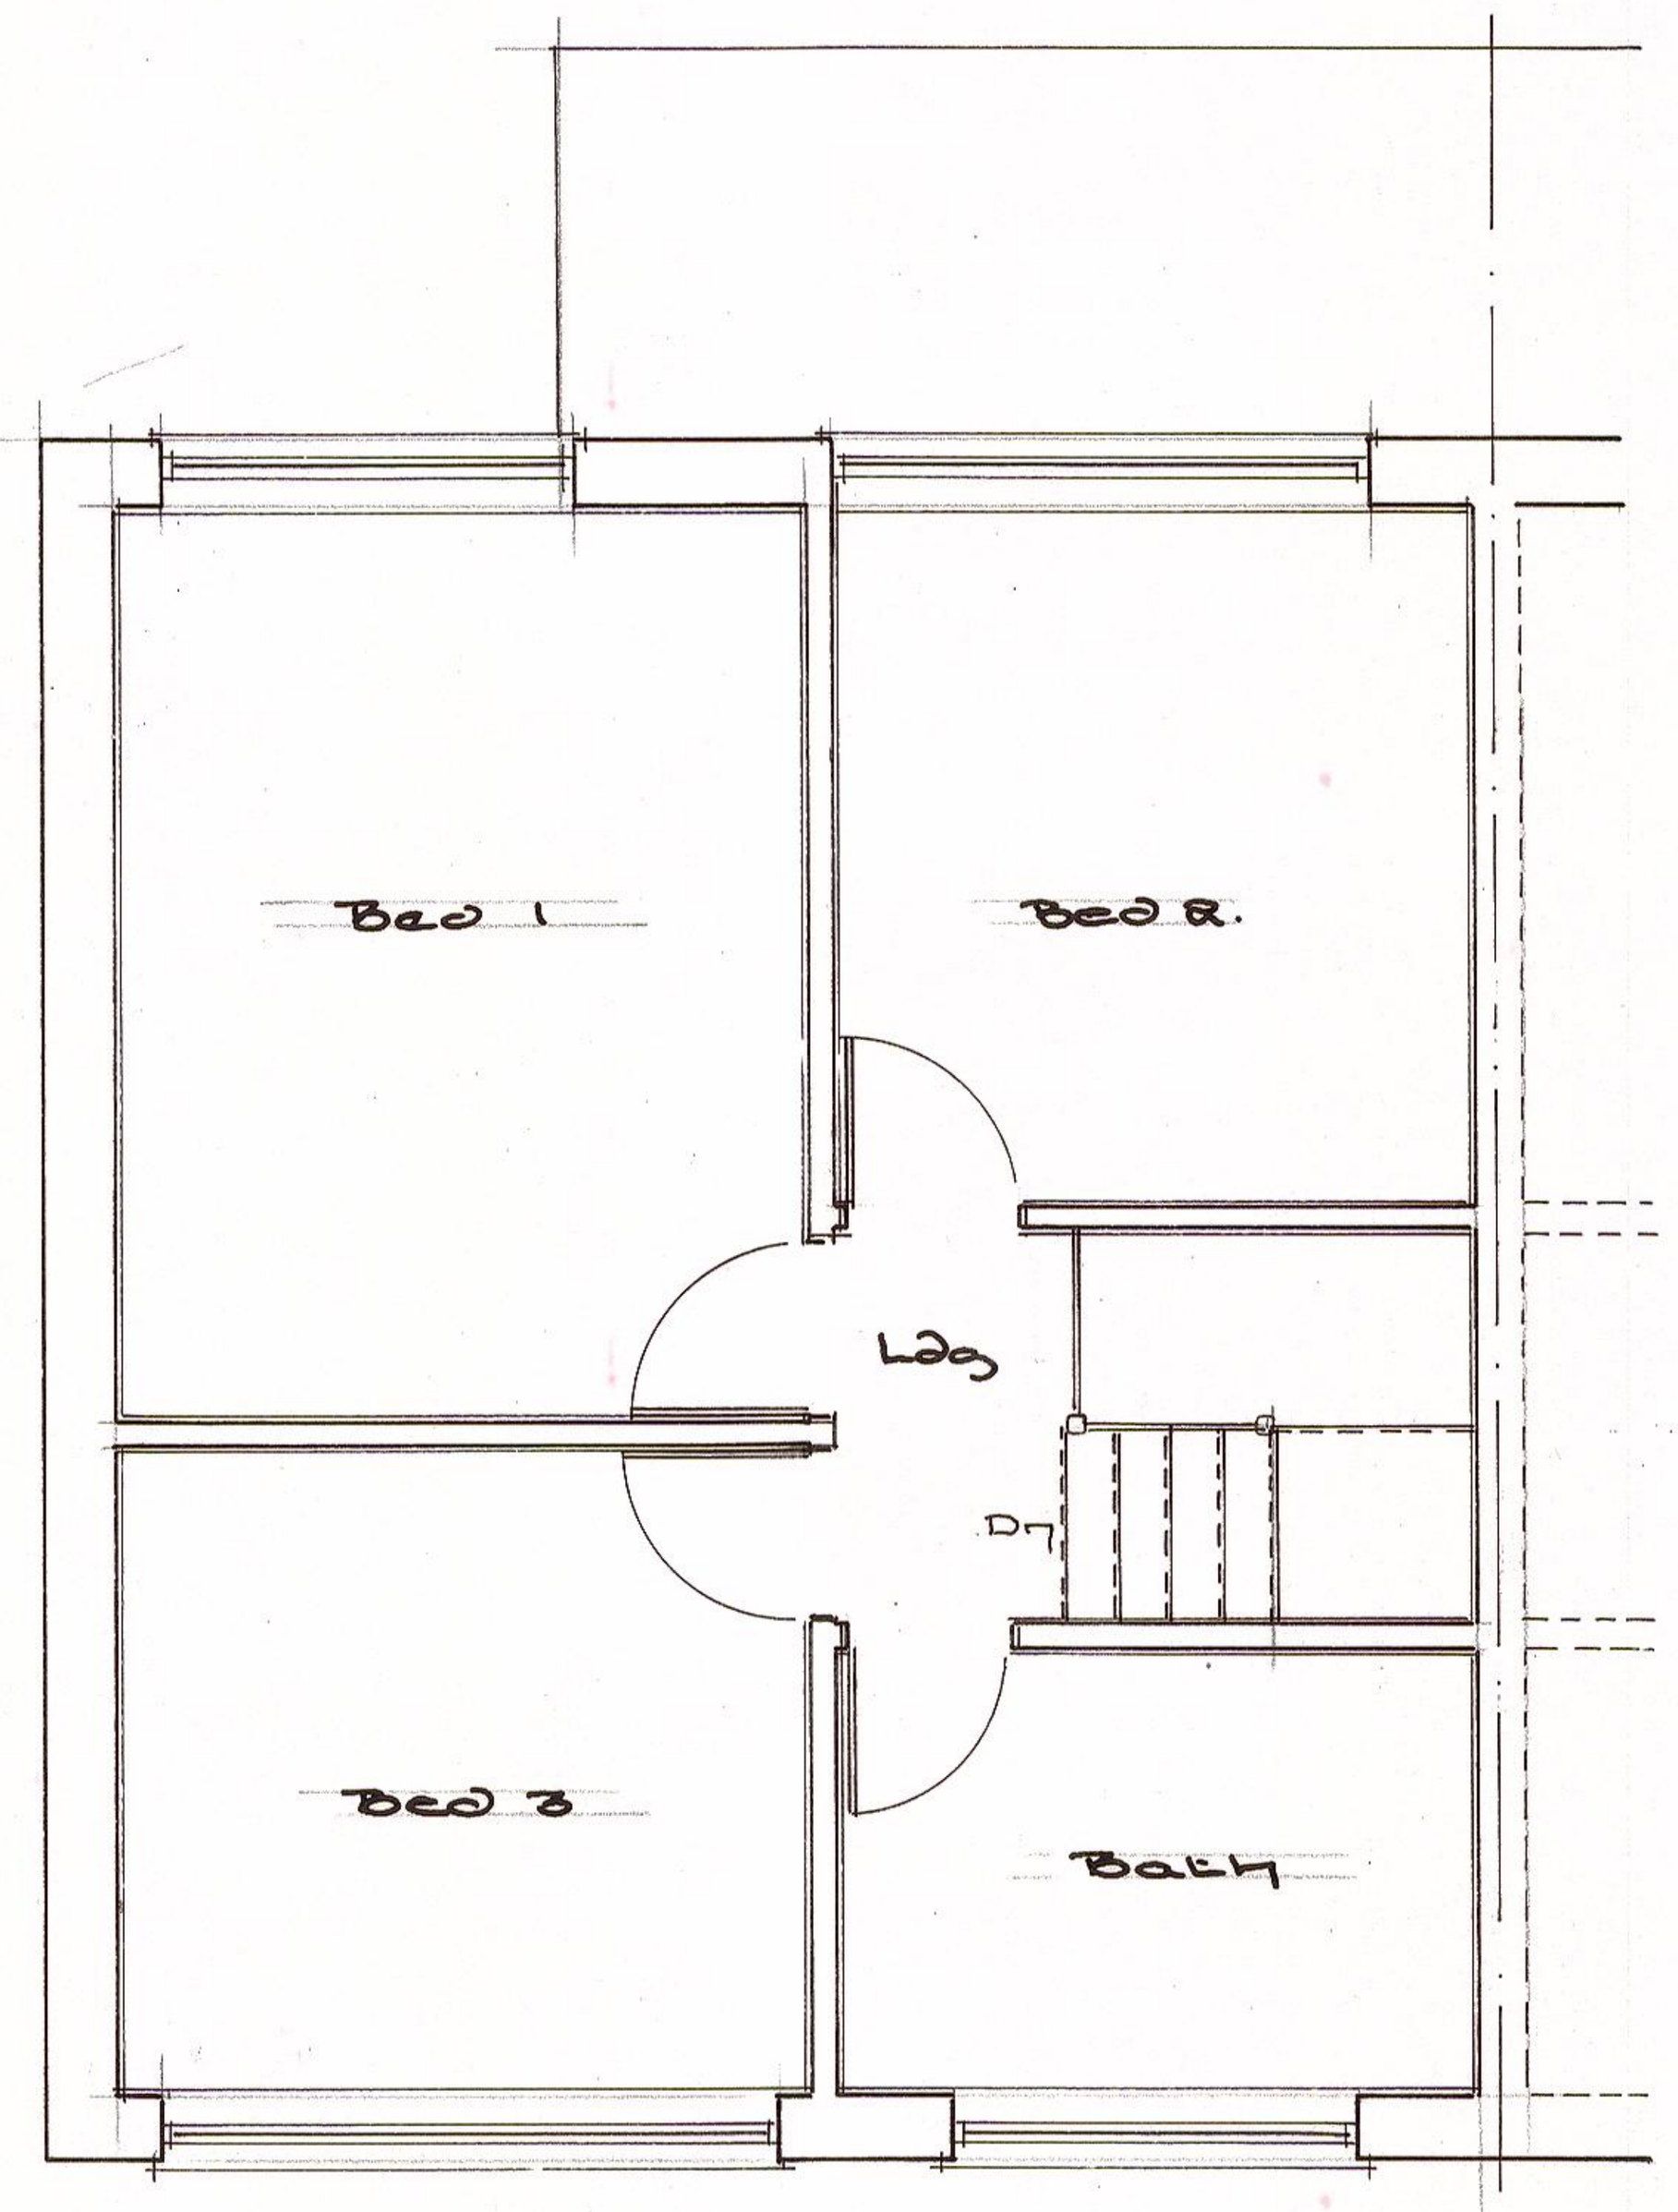


Existing.
First Floor Plan.
Scale . 1:50

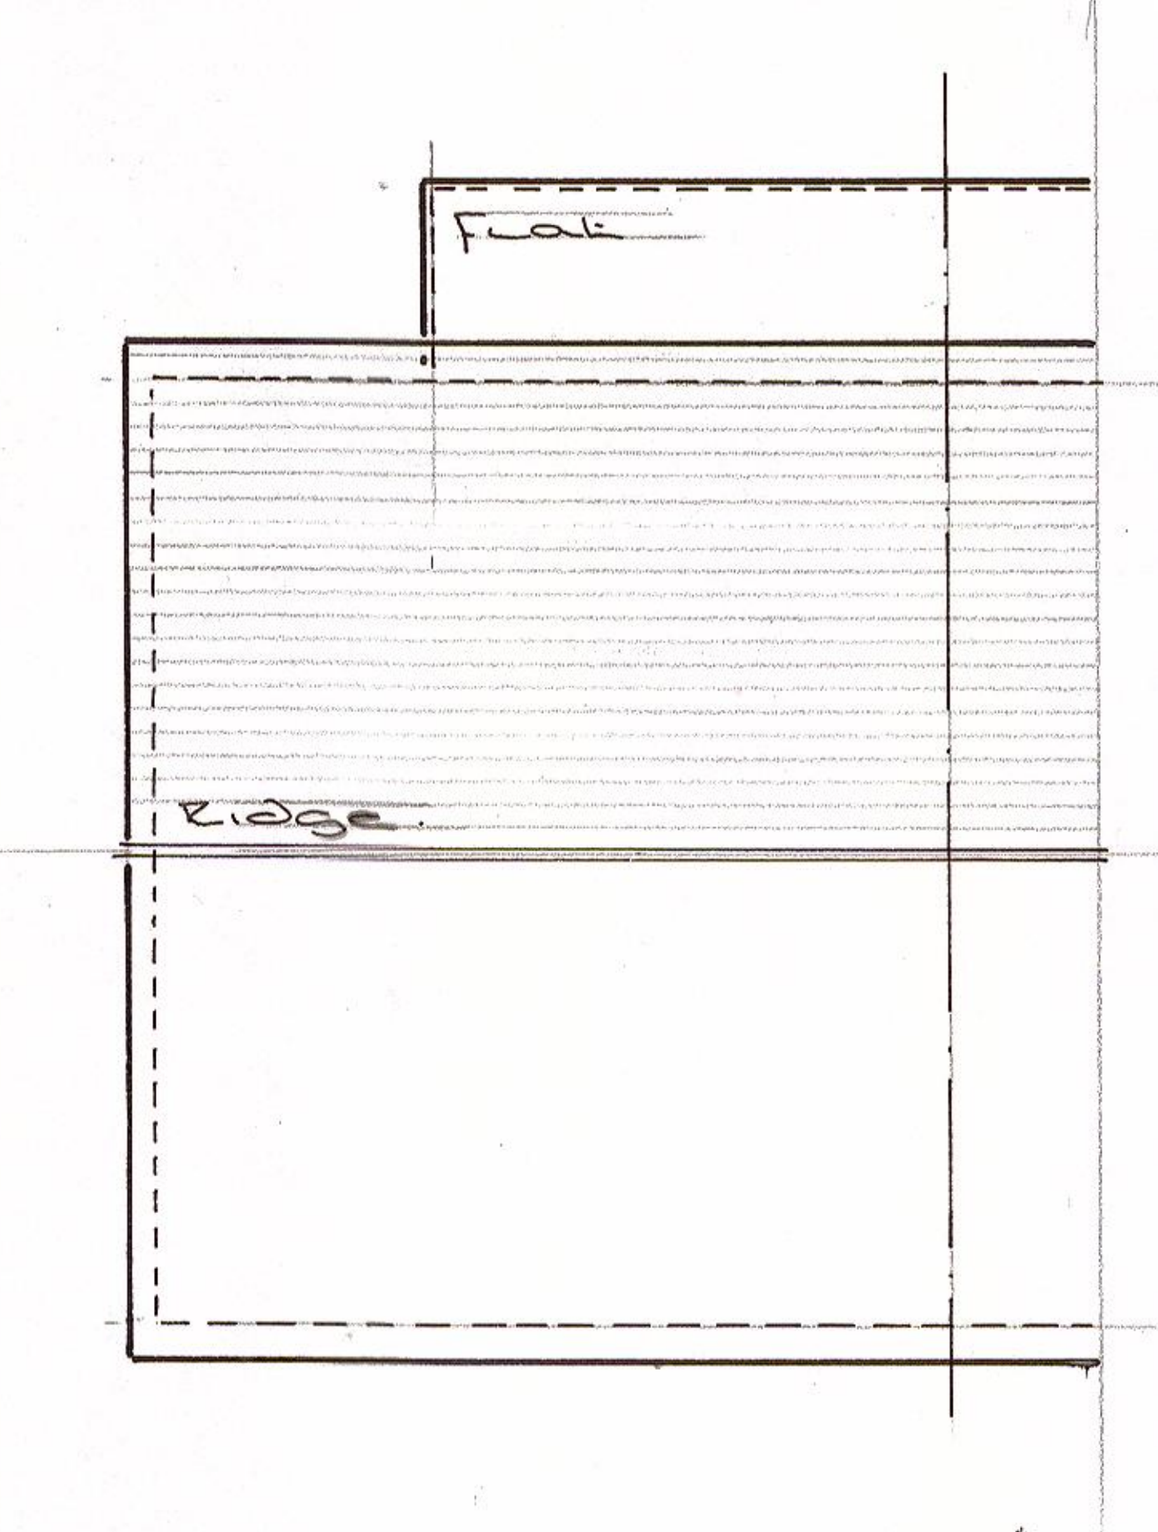


Existing.
Roof Plan.
Scale - 1:100

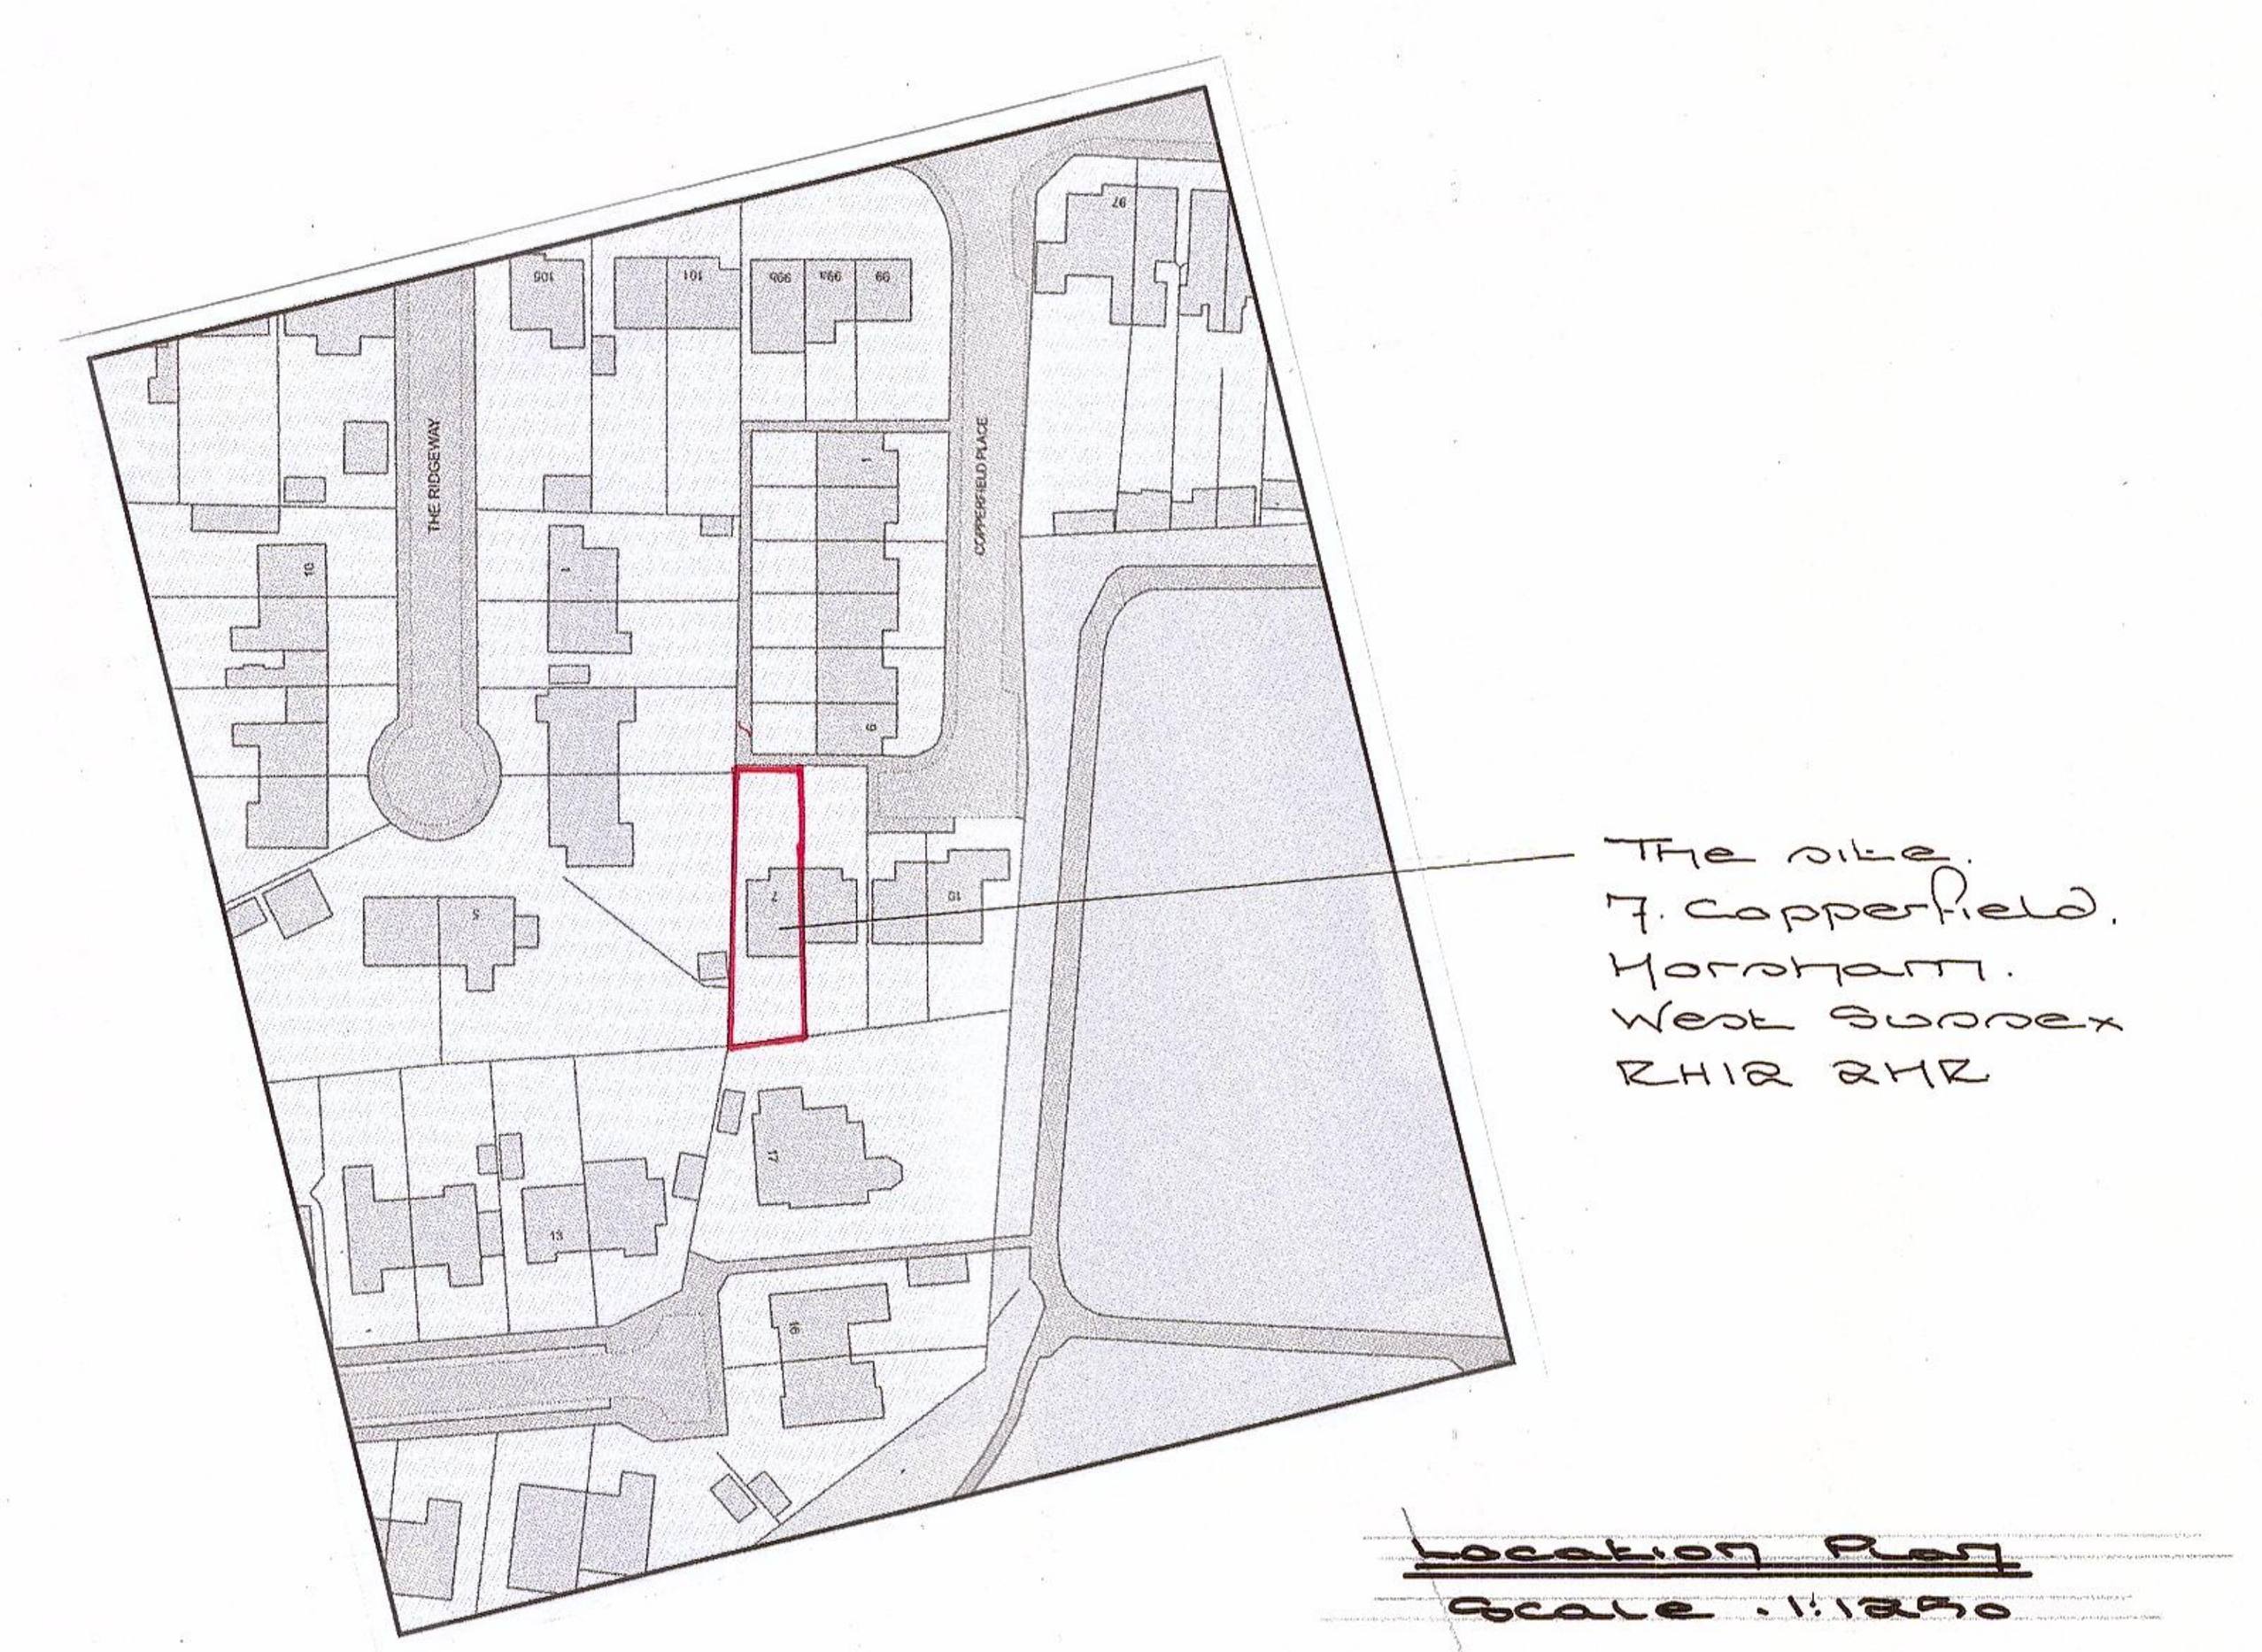

Location Plan
Scale . 1:1250

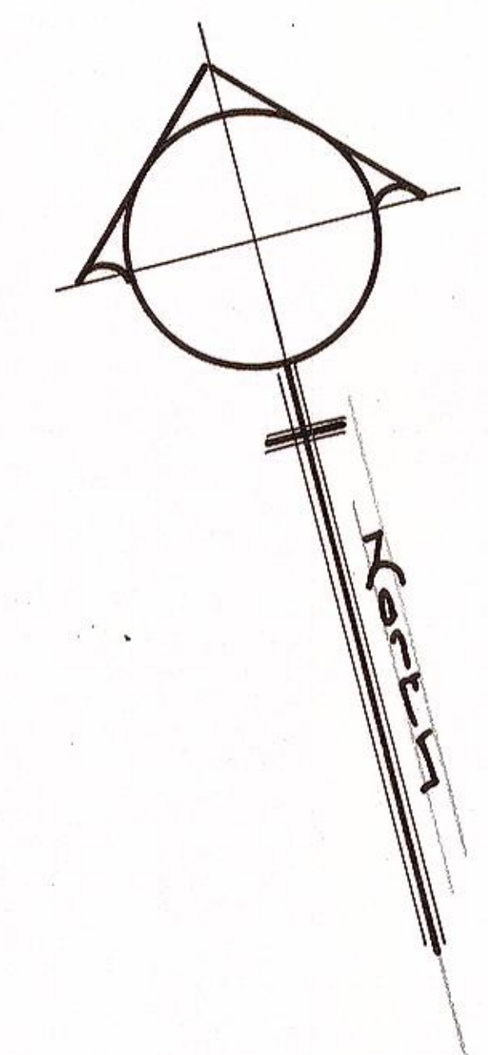


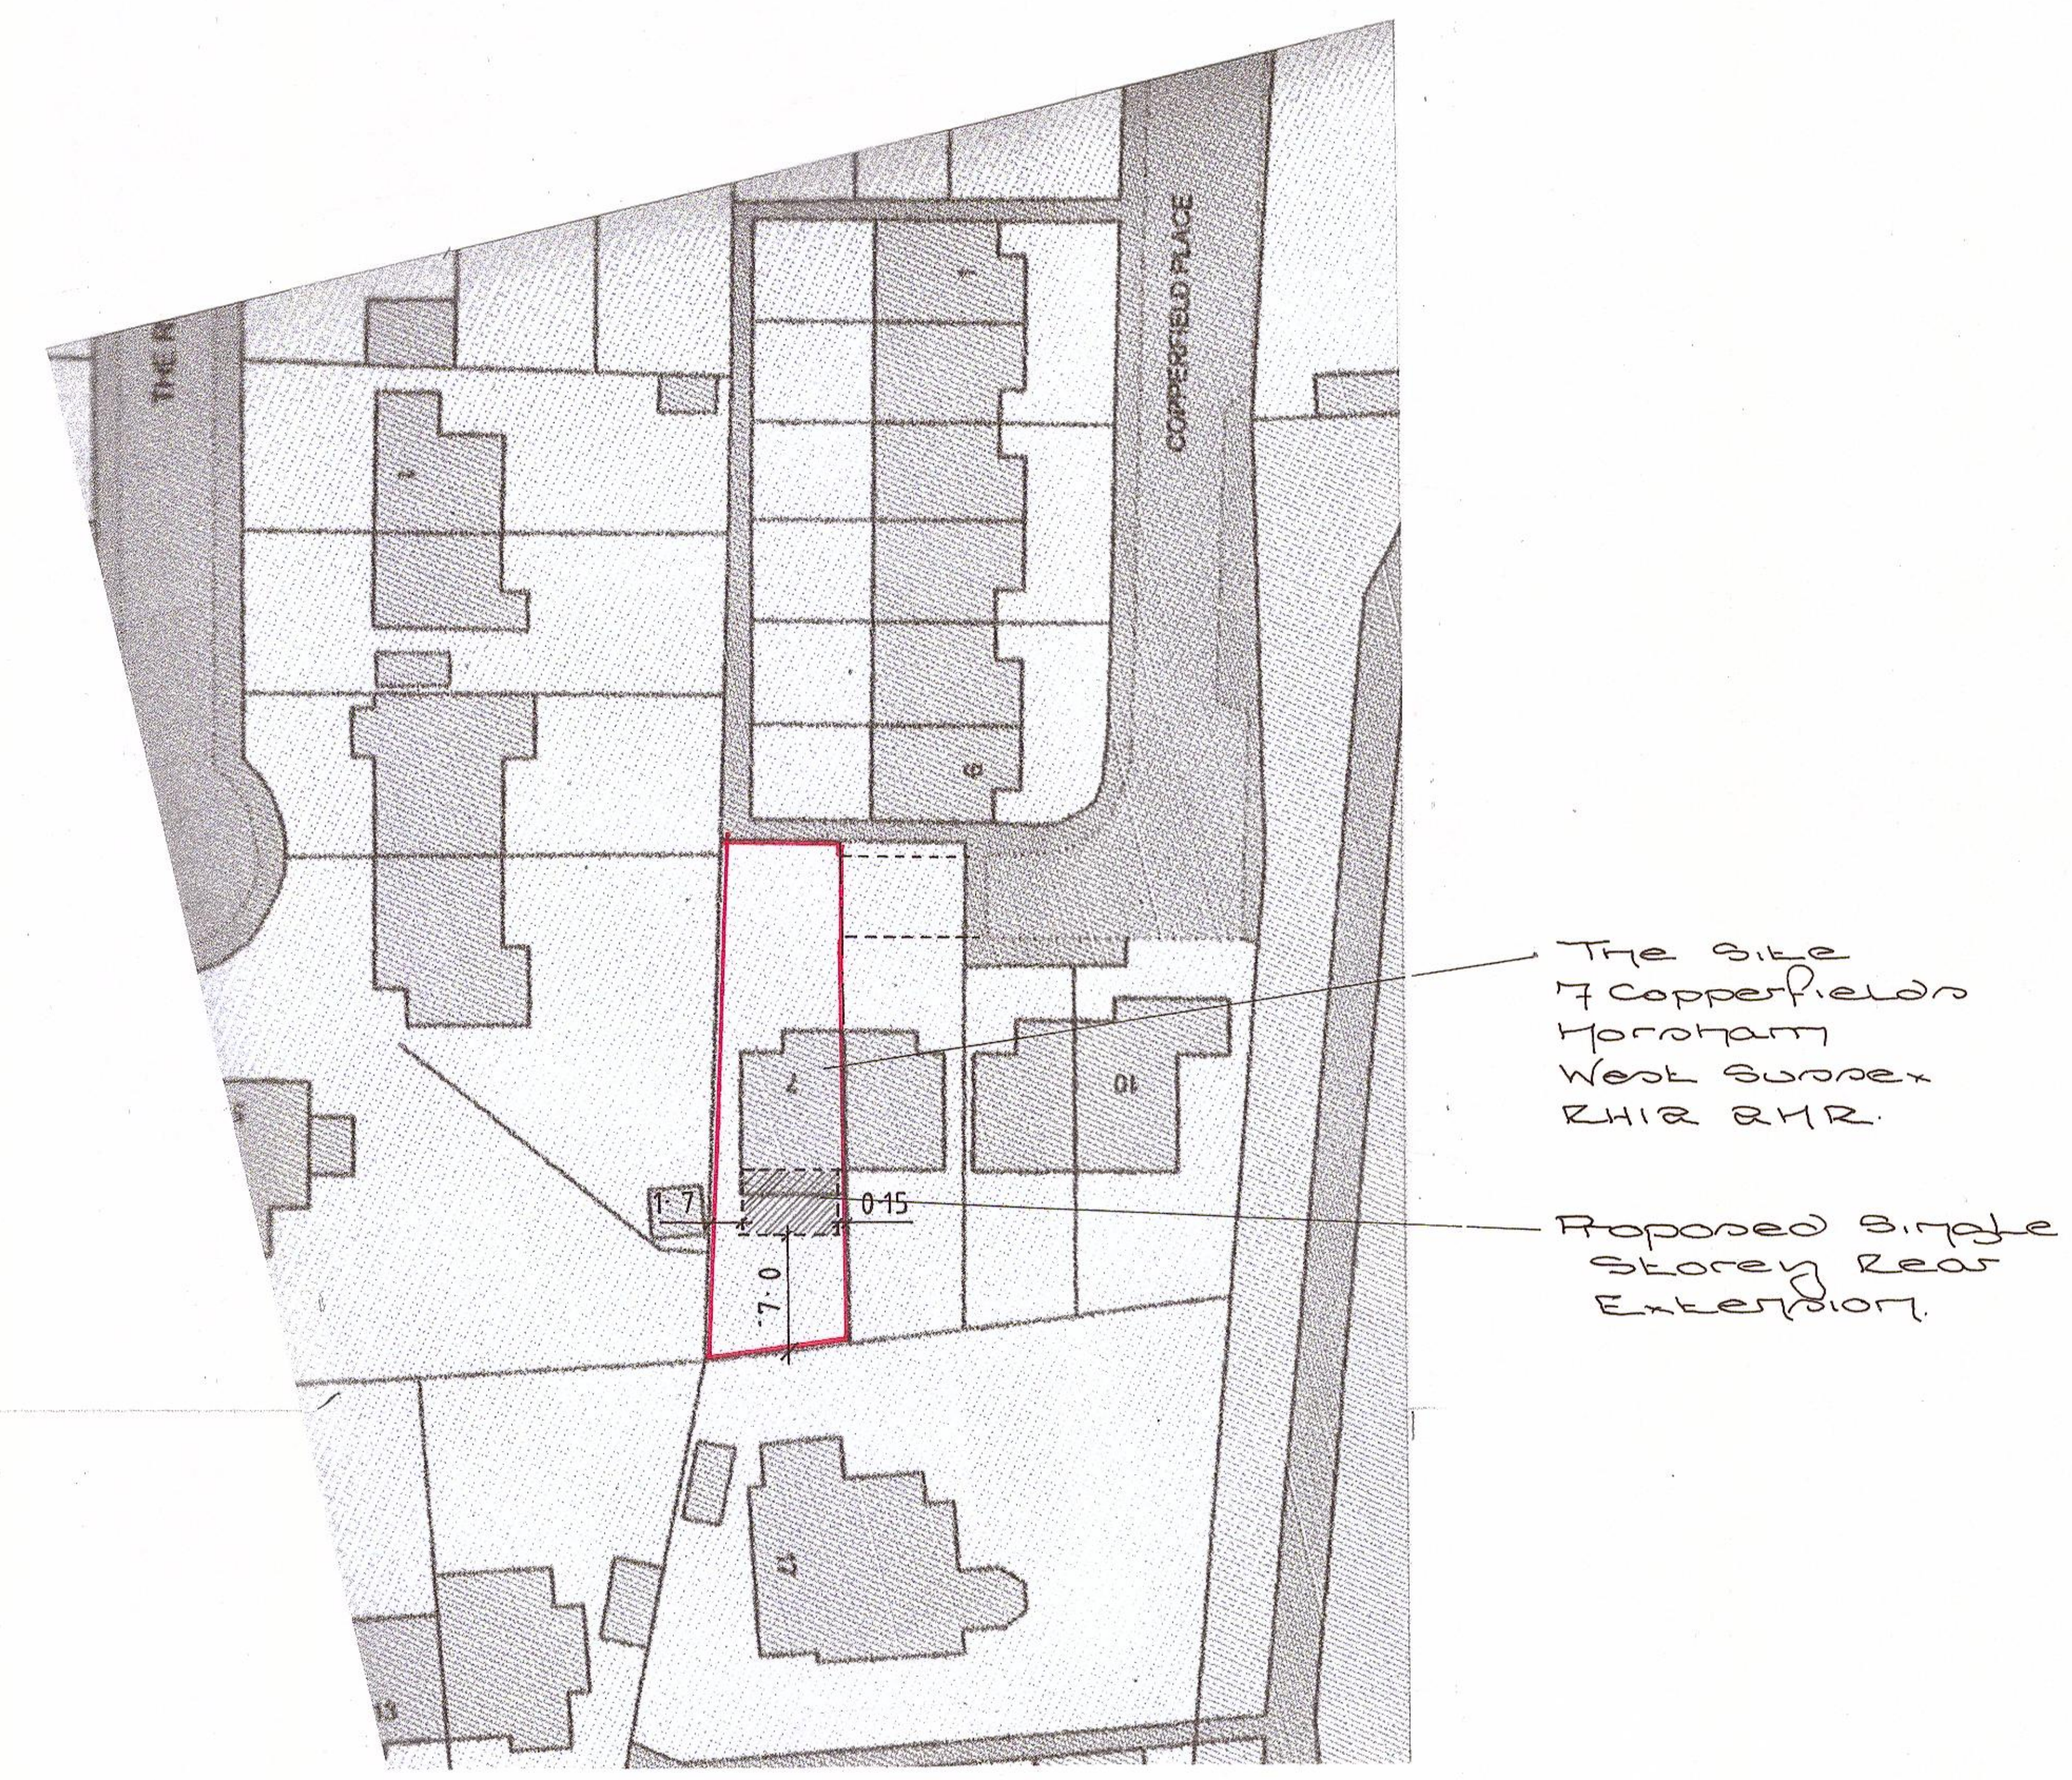

Block Plan
Scale . 1:500.




Existing North Elevation.
Scale - 1:100

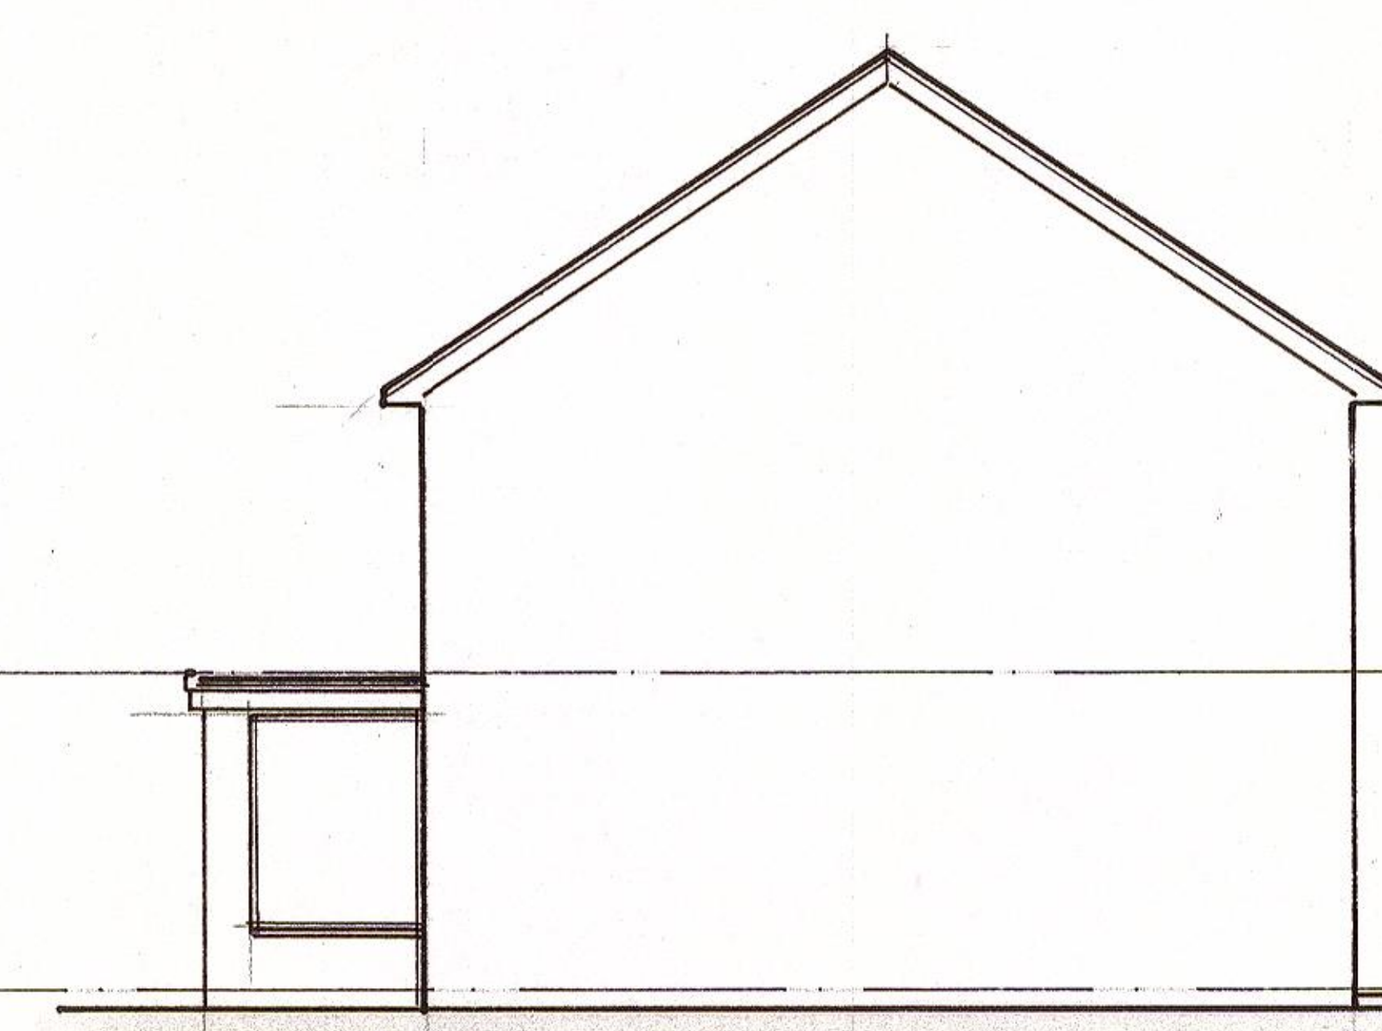

Existing West Elevation.
Scale - 1:100



Existing South Elevation.
Scale 1:100

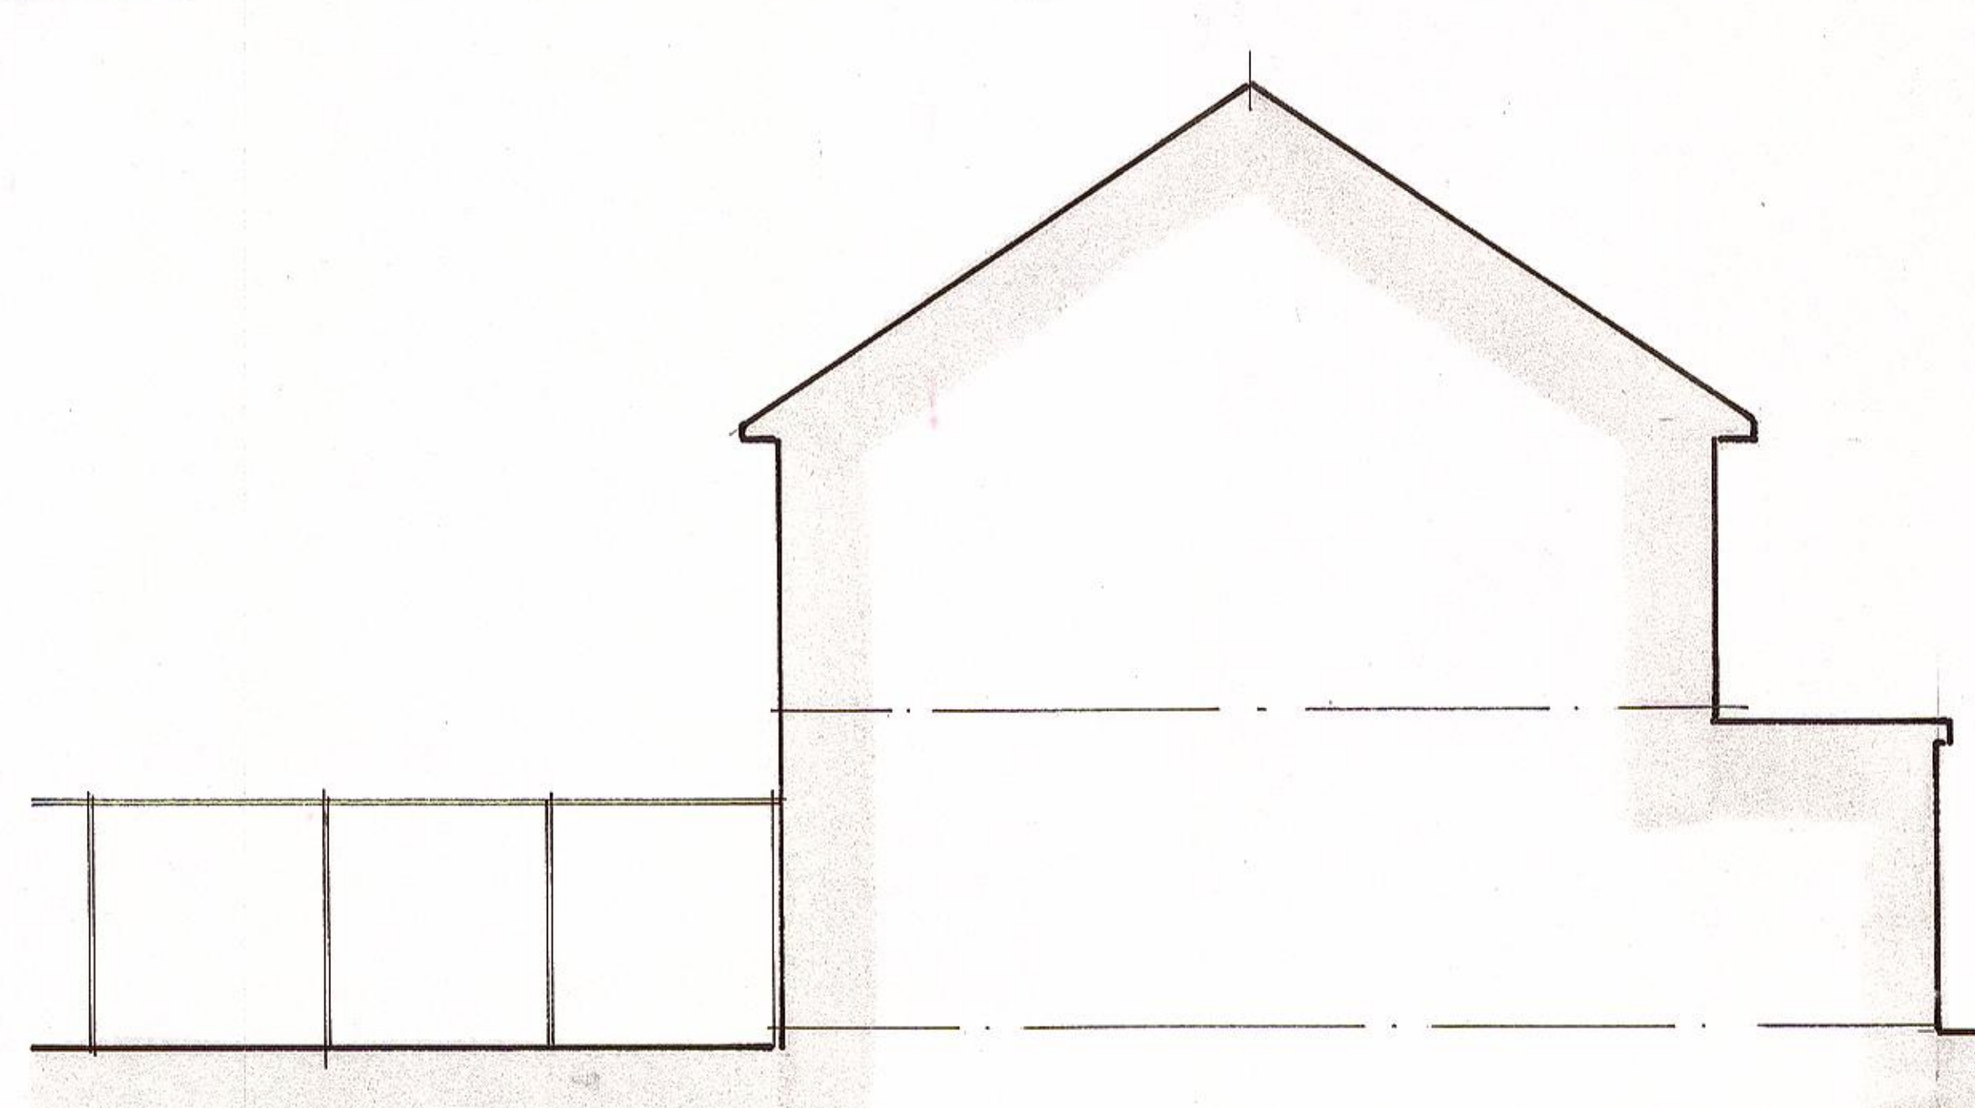

Existing East Elevation / Section.
Scale . 1:100

Existing Materials - Dwelling.

Roof –	Pitched - Dark, interlocking tiles and associated fittings.
	Flat – High-performance, built-up water proofing membrane.
Eaves –	White, painted timber, enclosed.
Guttering –	Black, Upvc gutters and downpipes.
Walls –	General – Common, sand faced, fletton brickwork.
Joinery –	Windows – White, high performance, Upvc, casement.
Joinery –	Doors – High performance, composite, Upvc.

0 1 2 3 4 5m
Scale - 1:50

0 1 2 3 4 5 6 7 8 9 10m
Scale - 1:100

0 10 20 30 40 50m
Scale - 1:500

0 20 40 60 80 100m
Scale - 1:1250

Proposed Single Storey Rear Extension and Internal Alterations at:
7. Copperfield Place, Horsham, West Sussex. RH12 2HR

Title:	Existing Ground, First Floor, Roof, Location, Block Plans & Elevations.
Client:	Mr R. Hill.
Date:	June 2025 — Drawn: ST
Scales:	1:50, 1:100, 1:500 & 1:1250 @ A1
Drawing No:	2025/ 345/ 001