

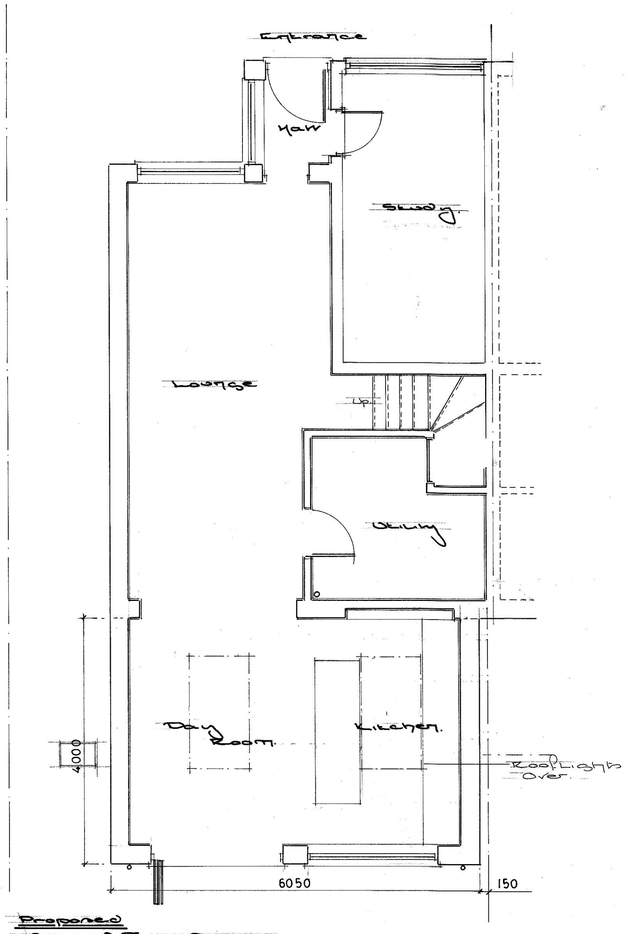


Proposed
Ground Floor Plan.
Scale 1:50

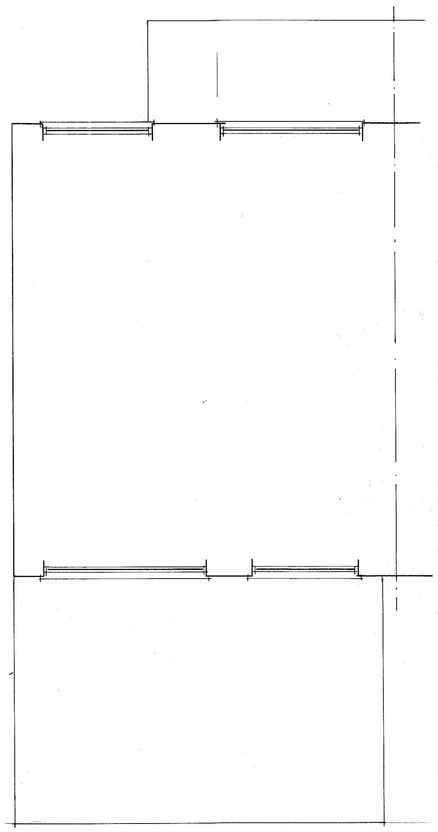


Proposed
First Floor Plan.
(No Alterations)

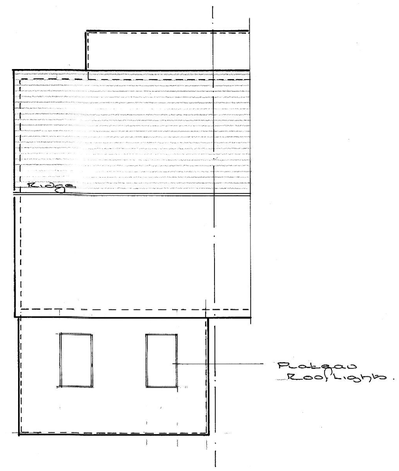

Proposed
Roof Plan.
Scale - 1:100




Proposed North Elevation.
Scale - 1:100

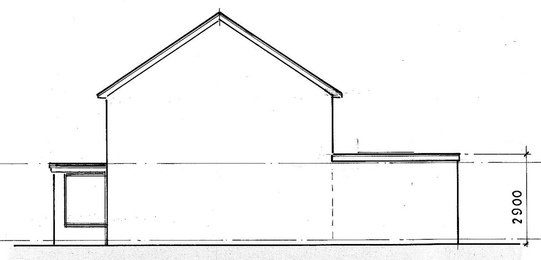

Proposed West Elevation.
Scale - 1:100



Proposed South Elevation.
Scale - 1:100

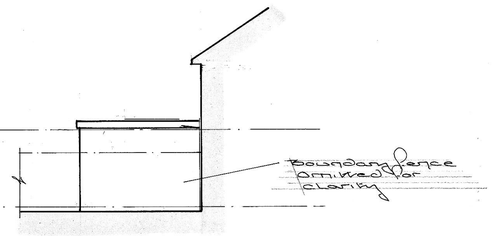

Proposed East Elevation.
Scale - 1:100

Proposed Materials – Dwelling Extension.

Roof –	Flat – High-performance, built-up water proofing membrane.
Rooflights-	High performance, Velux plateau type.
Eaves –	Black, Upvc, enclosed.
Guttering –	Black, Upvc gutters and downpipes.
Walls –	General – Common, sand faced, fletton brickwork.
Joinery –	Windows – White, high performance, Upvc, casement.
Joinery –	Doorset – Powder coated aluminium, high performance, casement.

0 1 2 3 4 5m

Scale - 1:50

0 1 2 3 4 5 6 7 8 9 10m

Scale - 1:100

Proposed Single Storey Rear Extension and Internal Alterations at:
7. Copperfield Place, Horsham, West Sussex. RH12 2HR

Title:	Proposed Ground, First Floor, Roof Plans & Elevations.	
Client:	Mr R. Hill.	
Date:	June 2025	Drawn: ST
Scales:	1: 50 & 1:100 @ A1	
Drawing No:	2025/ 345/002	