



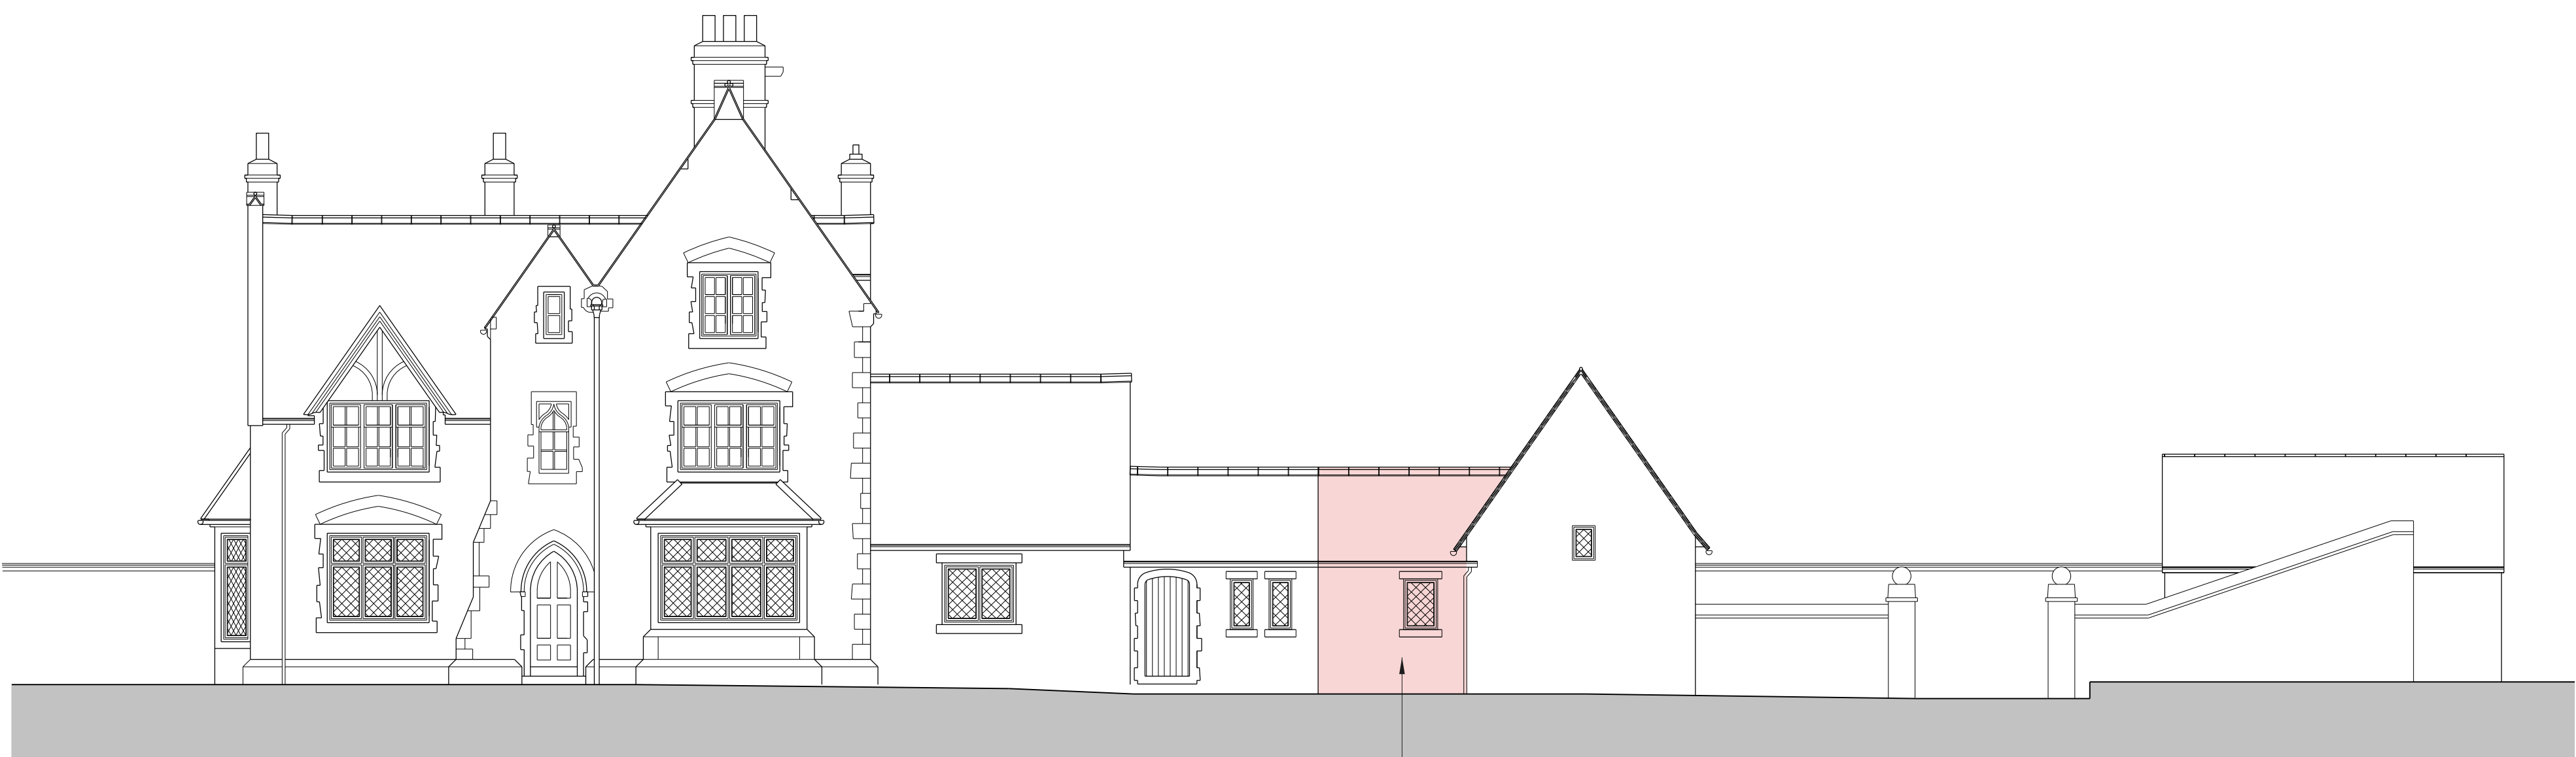


EASTERN ELEVATION [Front elevation]

2 Single storey garden stores to be demolished
to separate the stable block from Southwater House

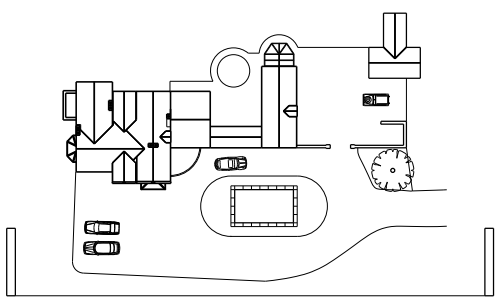

WESTERN ELEVATION [Rear elevation]

2 Single storey garden stores to be demolished
to separate the stable block from Southwater House

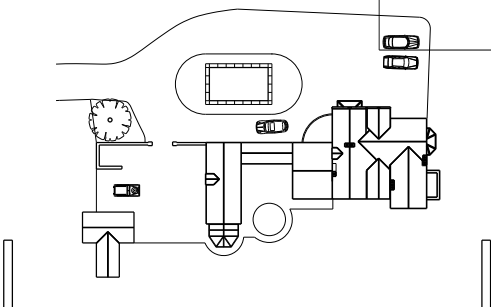

REV	DATE	DESCRIPTION	BY	CHECKED
A	2026/05/05	Submitted for planning	FS	FS

General Notes:
1. No dimensions to be scaled from this drawing.
2. All dimensions to be verified on site.
3. All dimensions are in mm's unless otherwise noted.
4. Any discrepancies found between this drawing and other documents should be referred immediately to the consultants.

