



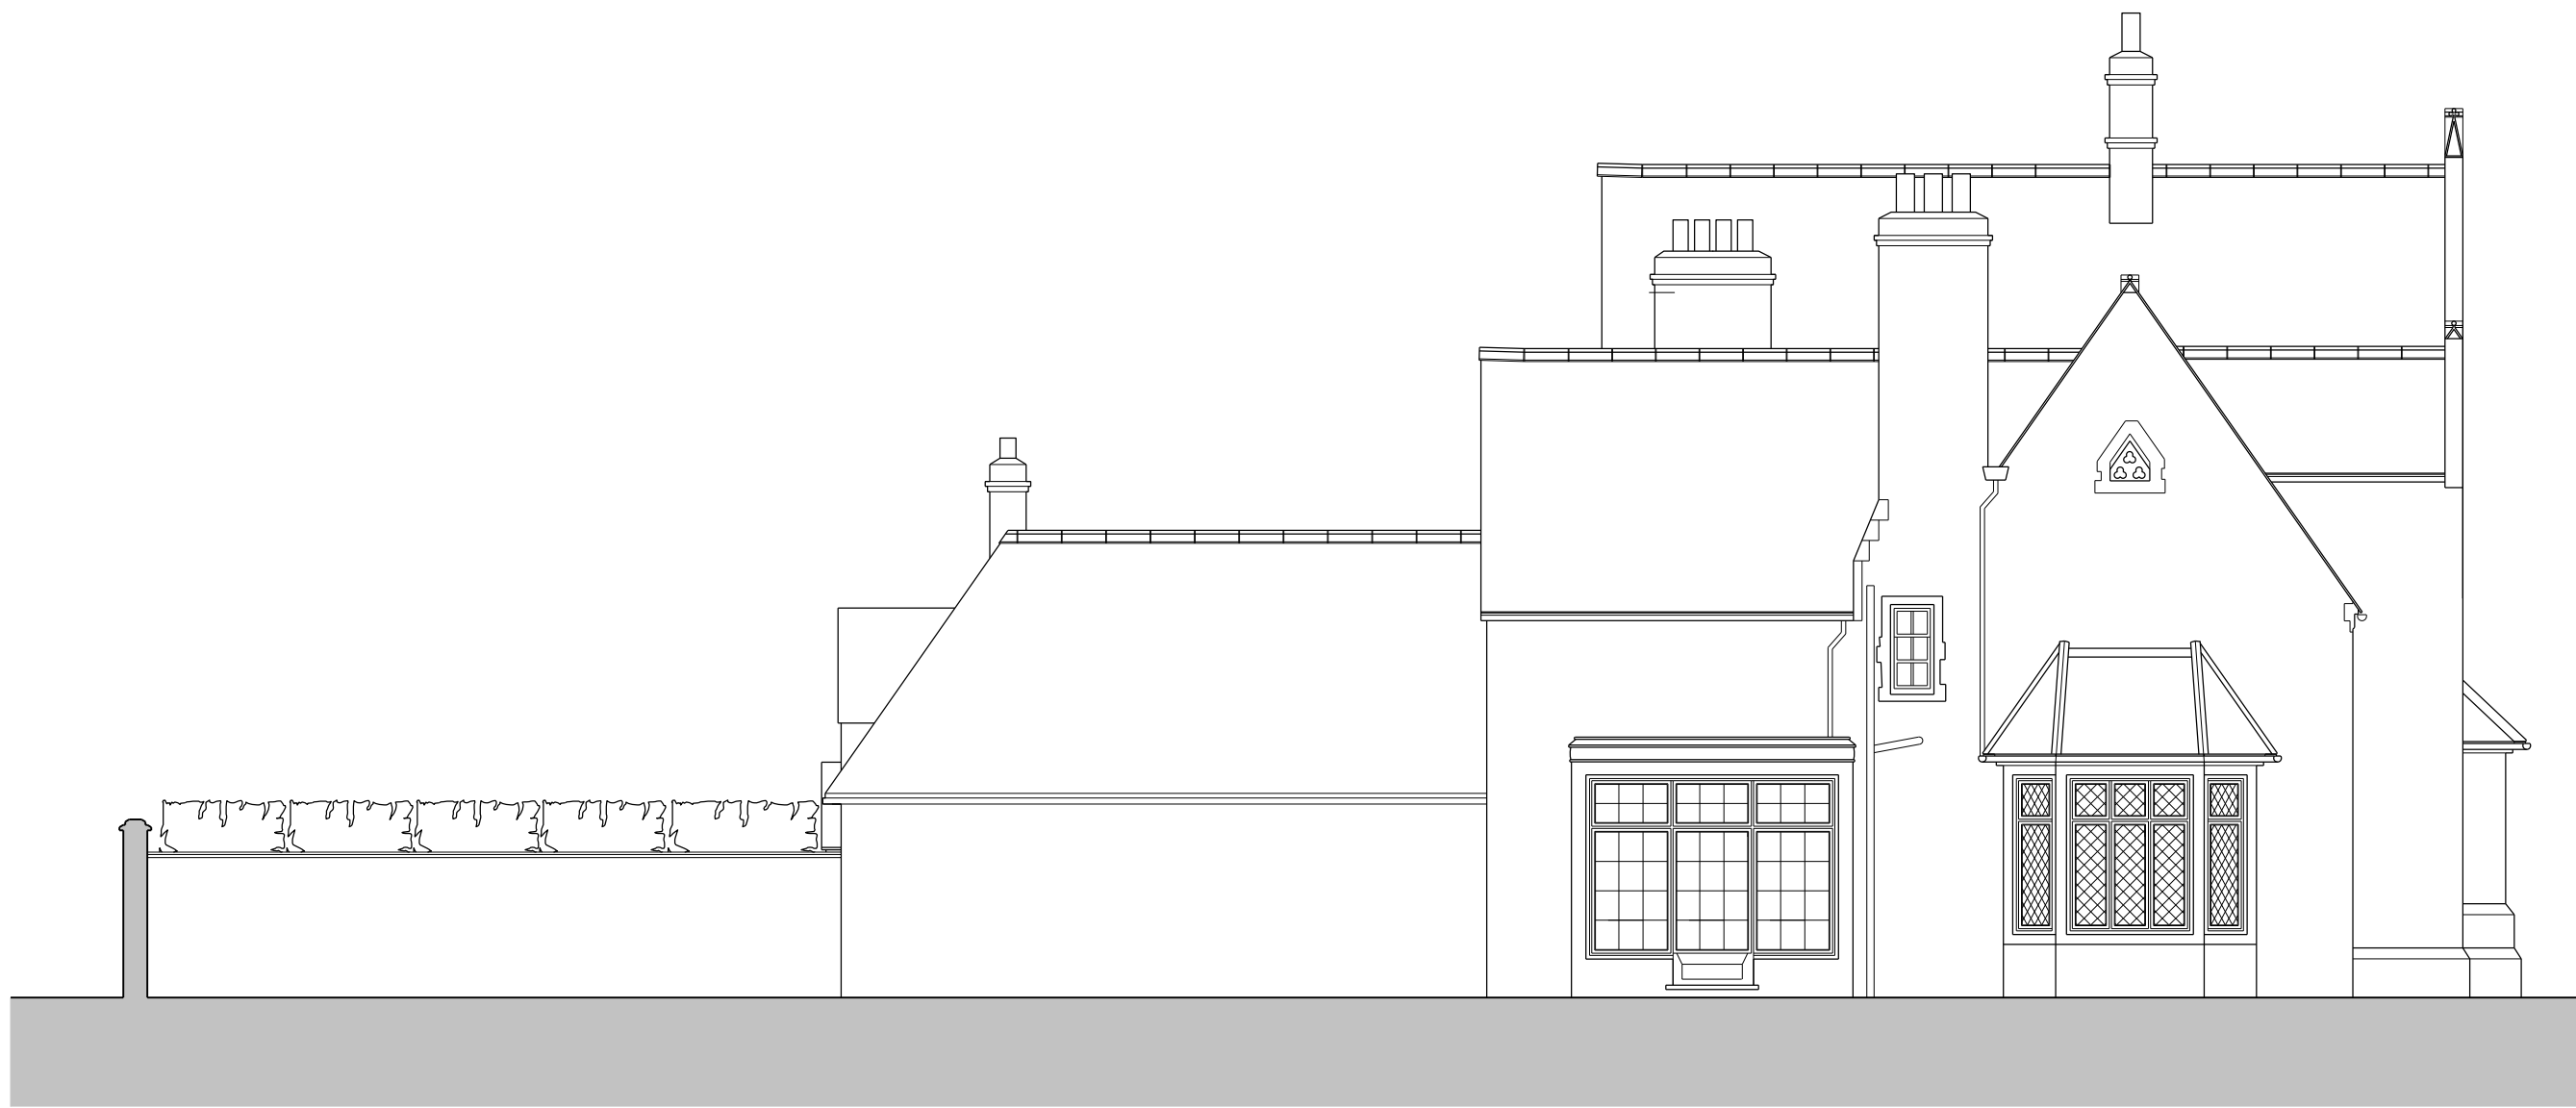

SOUTHERN ELEVATION

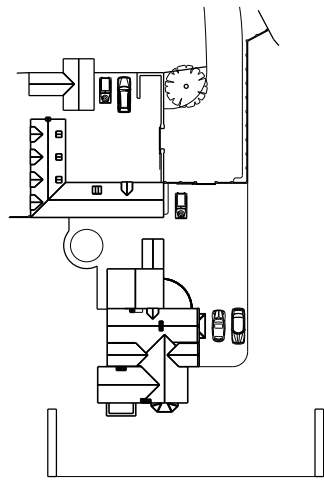

New double glazed casement windows to existing openings

New timber front door

NORTHERN ELEVATION

