



EXISTING  
BLOCK PLAN

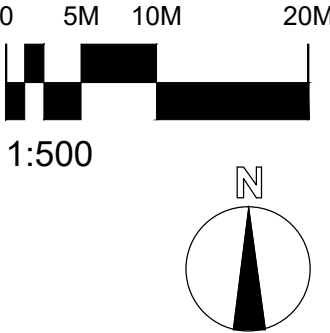

PROPOSED  
BLOCK PLAN

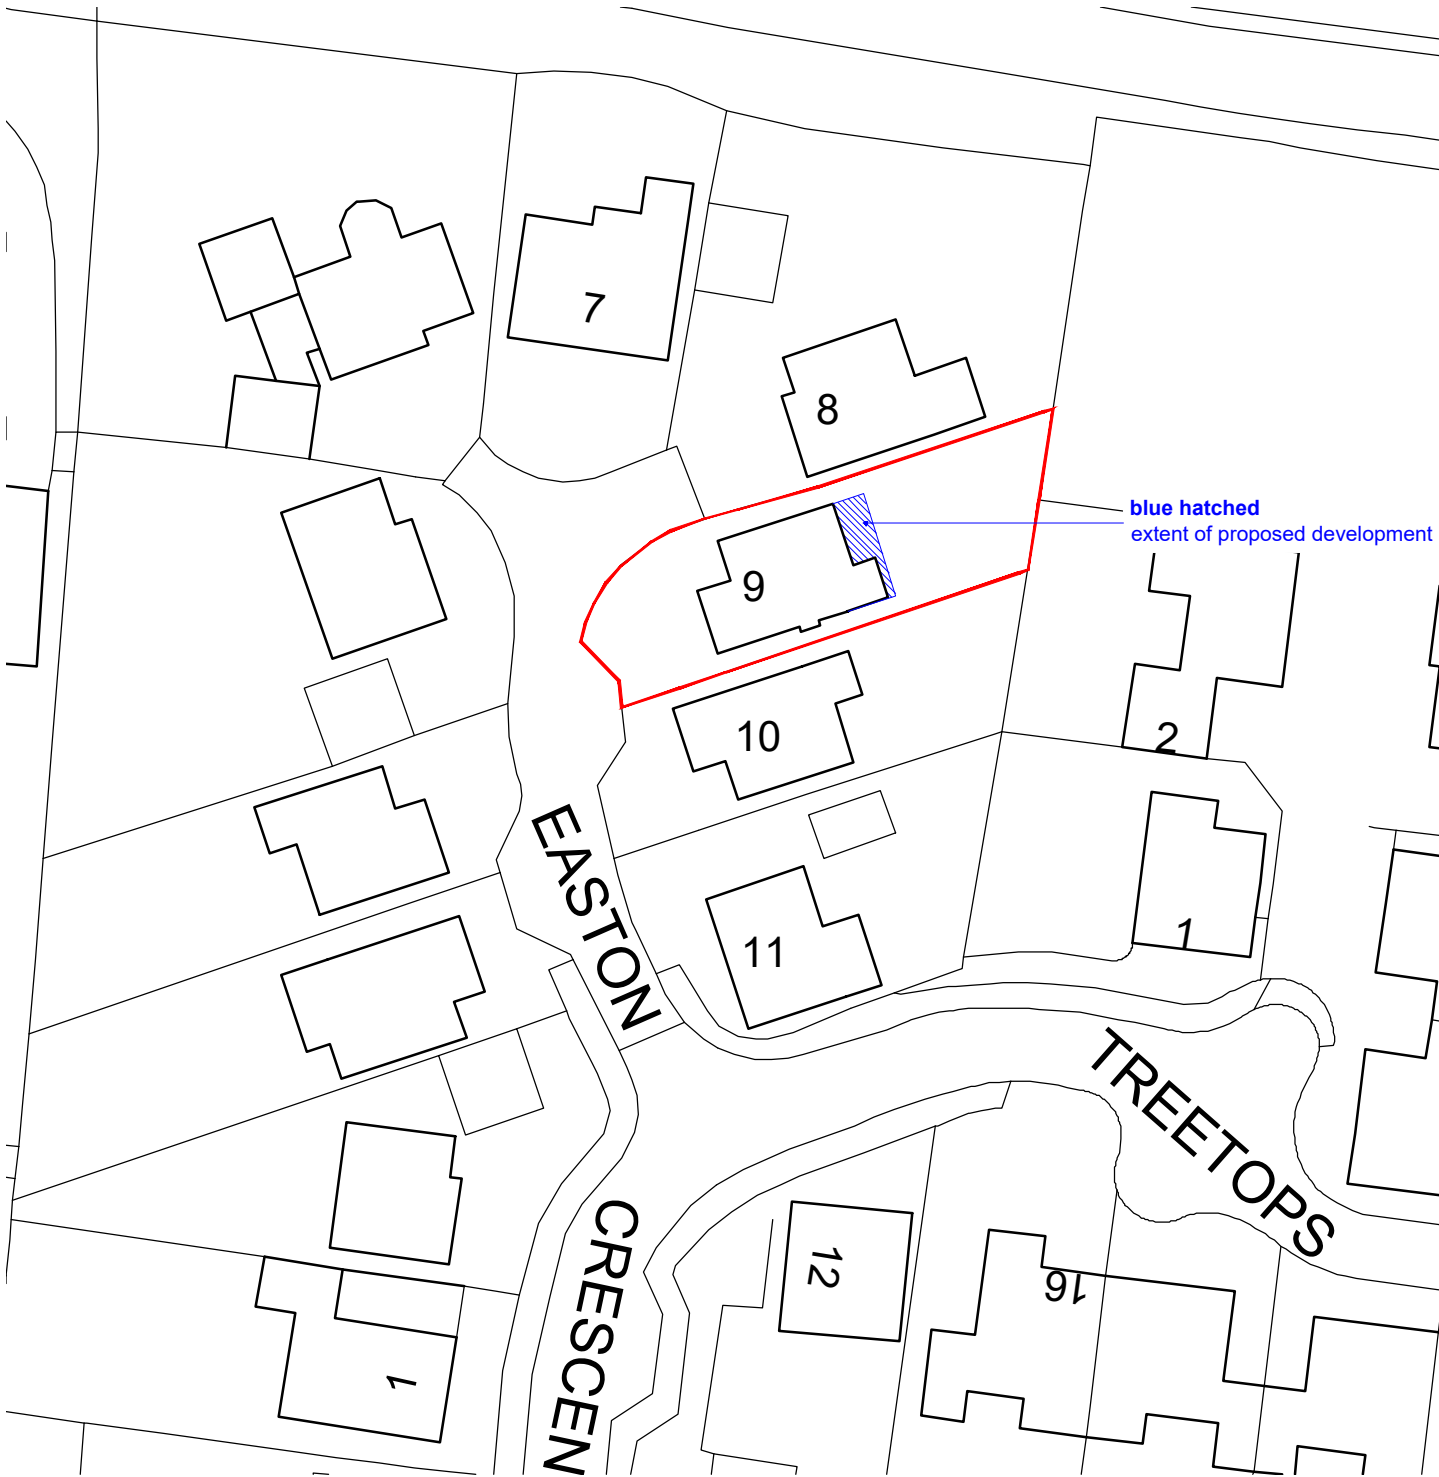

| Rev.   | Date | Details                                                                             |          |
|---|------|-------------------------------------------------------------------------------------|----------|
| Project:   |      | Content:                                                                            |          |
| 9 Easton Crescent   |      | P L A N N I N G                                                                     |          |
| Billingshurst   |      | Proposed & Existing                                                                 |          |
| West Sussex   |      | Block Plan                                                                          |          |
| North:   |      |  |          |
| Drawn By:   |      |                                                                                     | Date:    |
| SAR   |      |                                                                                     | 26.08.26 |
| Scale:   |      |                                                                                     | Rev:     |
| 1:500@A3   |      | -                                                                                   |          |
| Notes:   |      |                                                                                     |          |
| Figured dimensions to be used in preference to scaled.   |      |                                                                                     |          |
| The Contractor is to check all site dimensions and setting-out and obtain the Architect's instructions in respect of any discrepancy revealed before work is put in hand. |      |                                                                                     |          |
| Description or illustration of proprietary systems or products is not to be taken as licence in respect of patents or copyright involved or royalties due.                |      |                                                                                     |          |
| All rights in drawing and design are reserved to the Architect.   |      |                                                                                     |          |
| Copyright; not to be reproduced without the Architect's permission.   |      |                                                                                     |          |
| Subject to survey   |      |                                                                                     |          |