

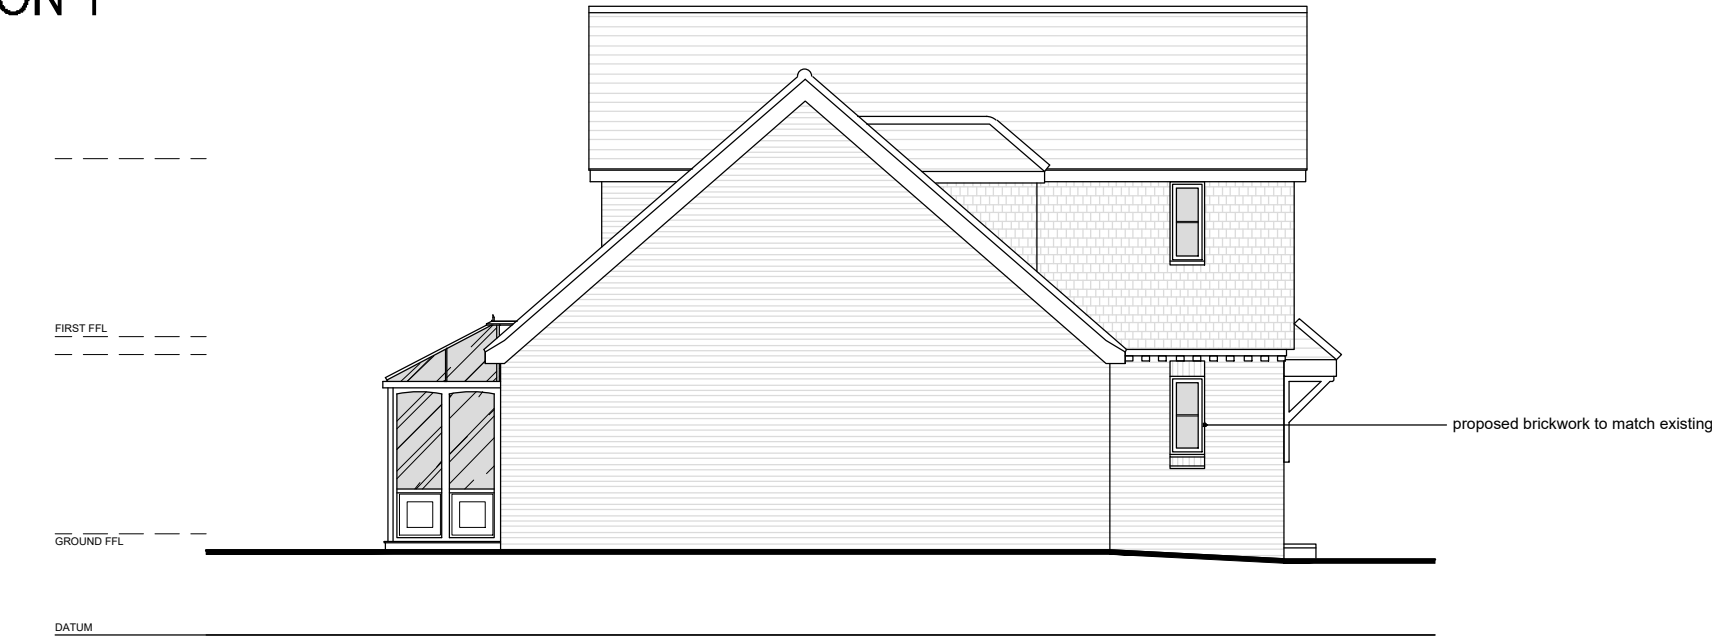


EXISTING  
SIDE ELEVATION 1  
NW FACING

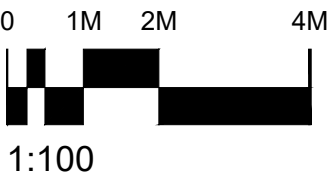

PROPOSED  
SIDE ELEVATION 1  
NW FACING

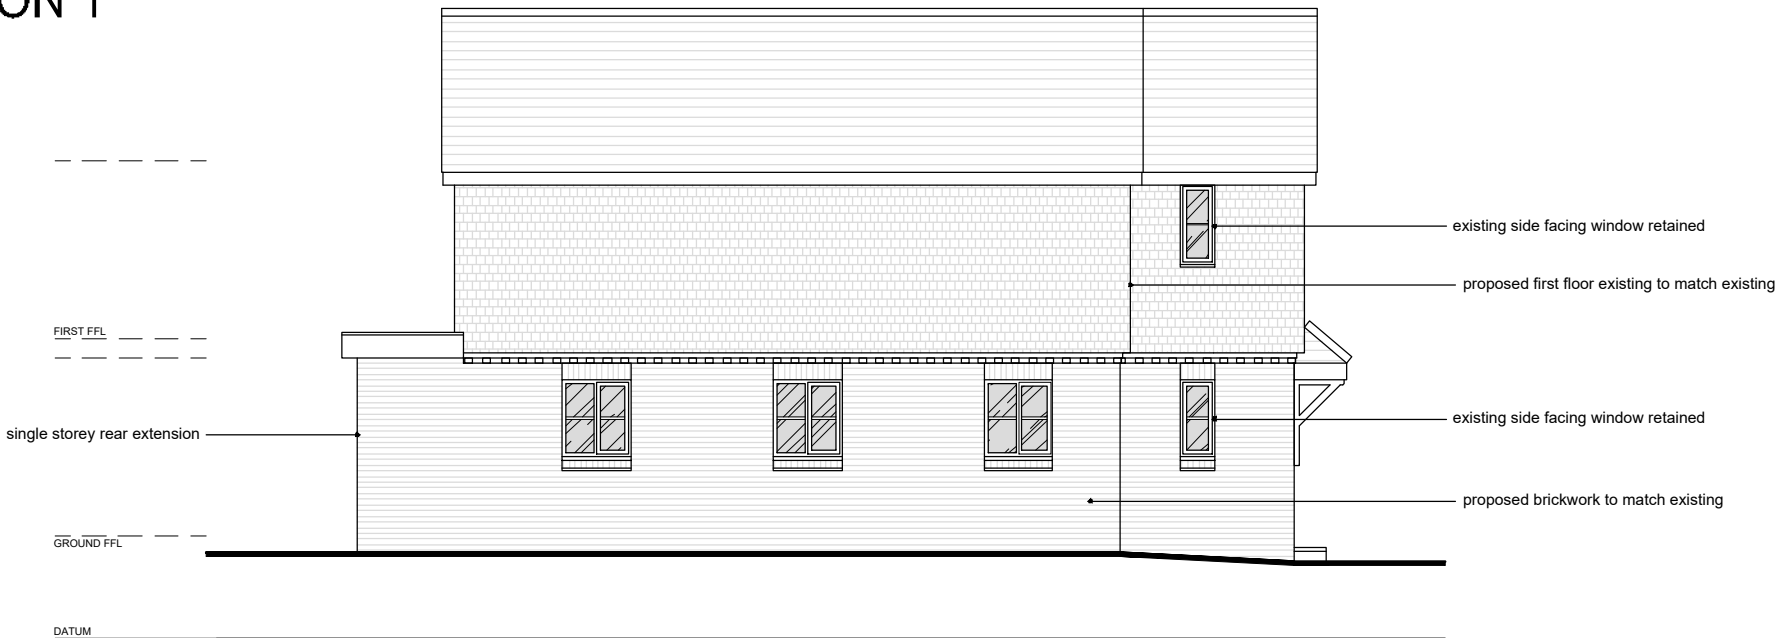

| Rev.   | Date | Details |
|---|------|---------|
| Project:   |      |         |
| 9 Easton Crescent   |      |         |
| Billingshurst   |      |         |
| West Sussex   |      |         |
| Content:   |      |         |
| P L A N N I N G   |      |         |
| Proposed & Existing   |      |         |
| Side Elevation 1   |      |         |
| North:   |      |         |
| Drawn By: SAR Date: 26.08.26   |      |         |
| Scale: 1:100@A3 Rev: -   |      |         |
| Notes:<br>Figured dimensions to be used in preference to scaled.<br>The Contractor is to check all site dimensions and setting-out and obtain the Architect's instructions in respect of any discrepancy revealed before work is put in hand.<br>Description or illustration of proprietary systems or products is not to be taken as licence in respect of patents or copyright involved or royalties due.<br>All rights in drawing and design are reserved to the Architect.<br>Copyright; not to be reproduced without the Architect's permission.<br>Subject to survey |      |         |