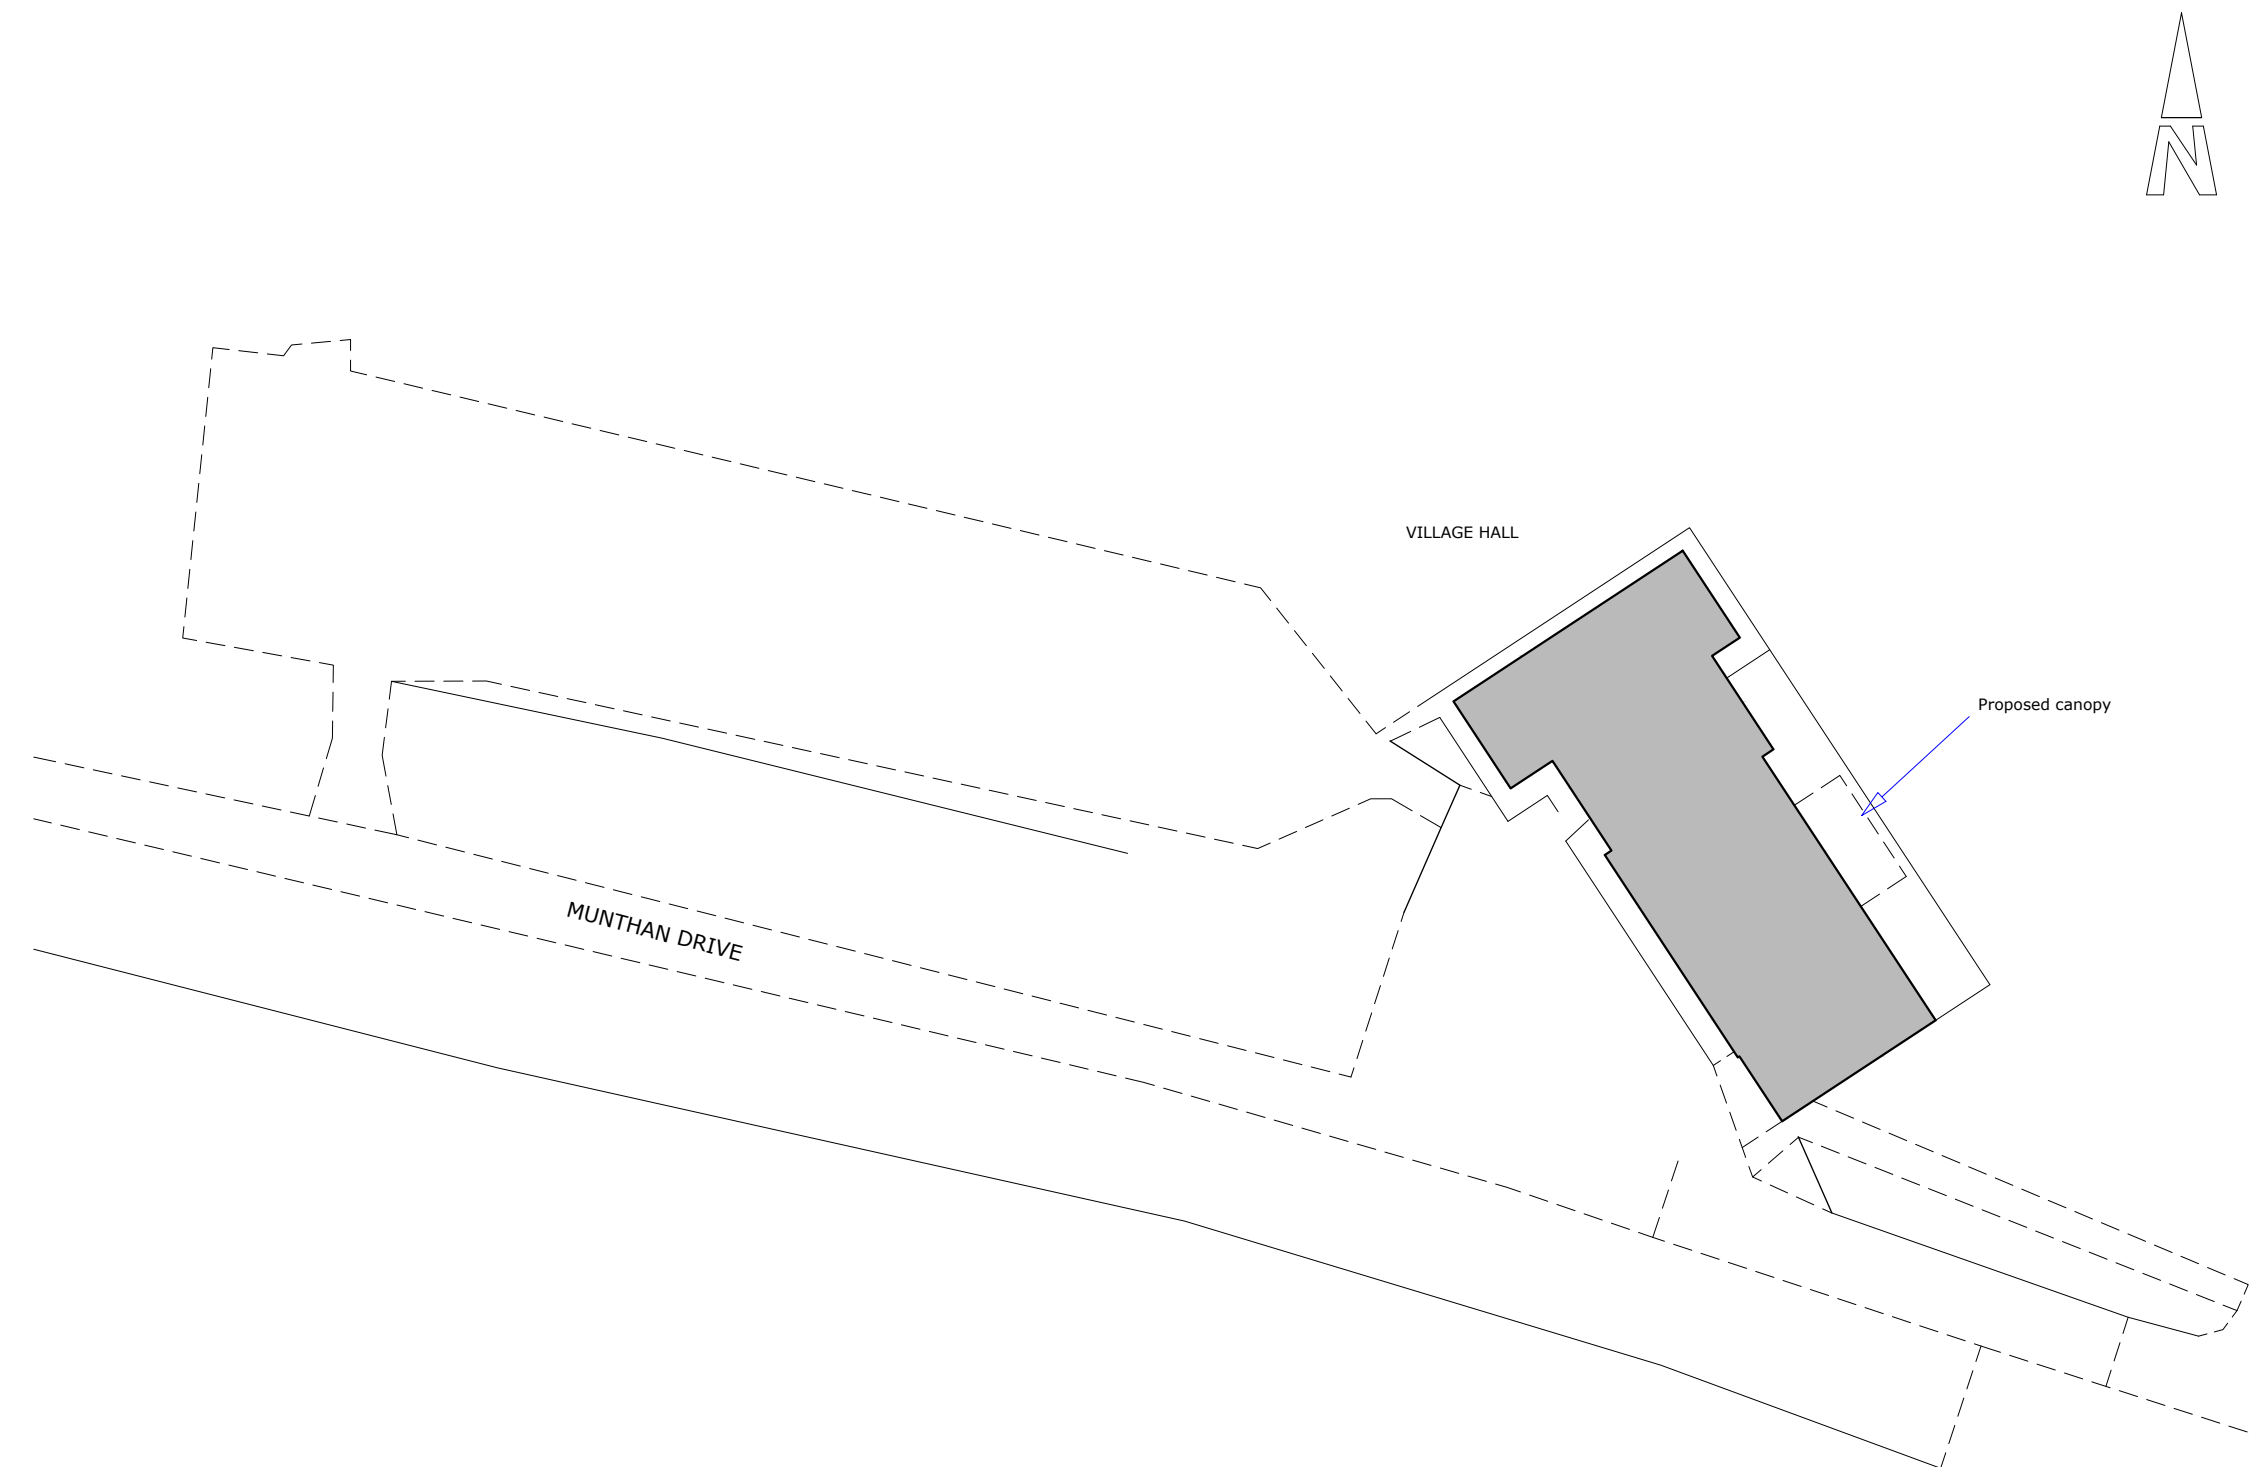


Do not scale from drawing except for planning purposes

All dimension are in millimetres

No work is to extend over adjoining properties without express permission

All designs are subject to a structural feasibility analysis

Replacement of two awnings with a fixed canopy with glazed roof.

Block plan

Barns Green Village Hall
Muntham Drive
Barns Green
West Sussex
RH13 0PT

Plan No: PL/684/03
Scale: 1:500

Drawing size: A3