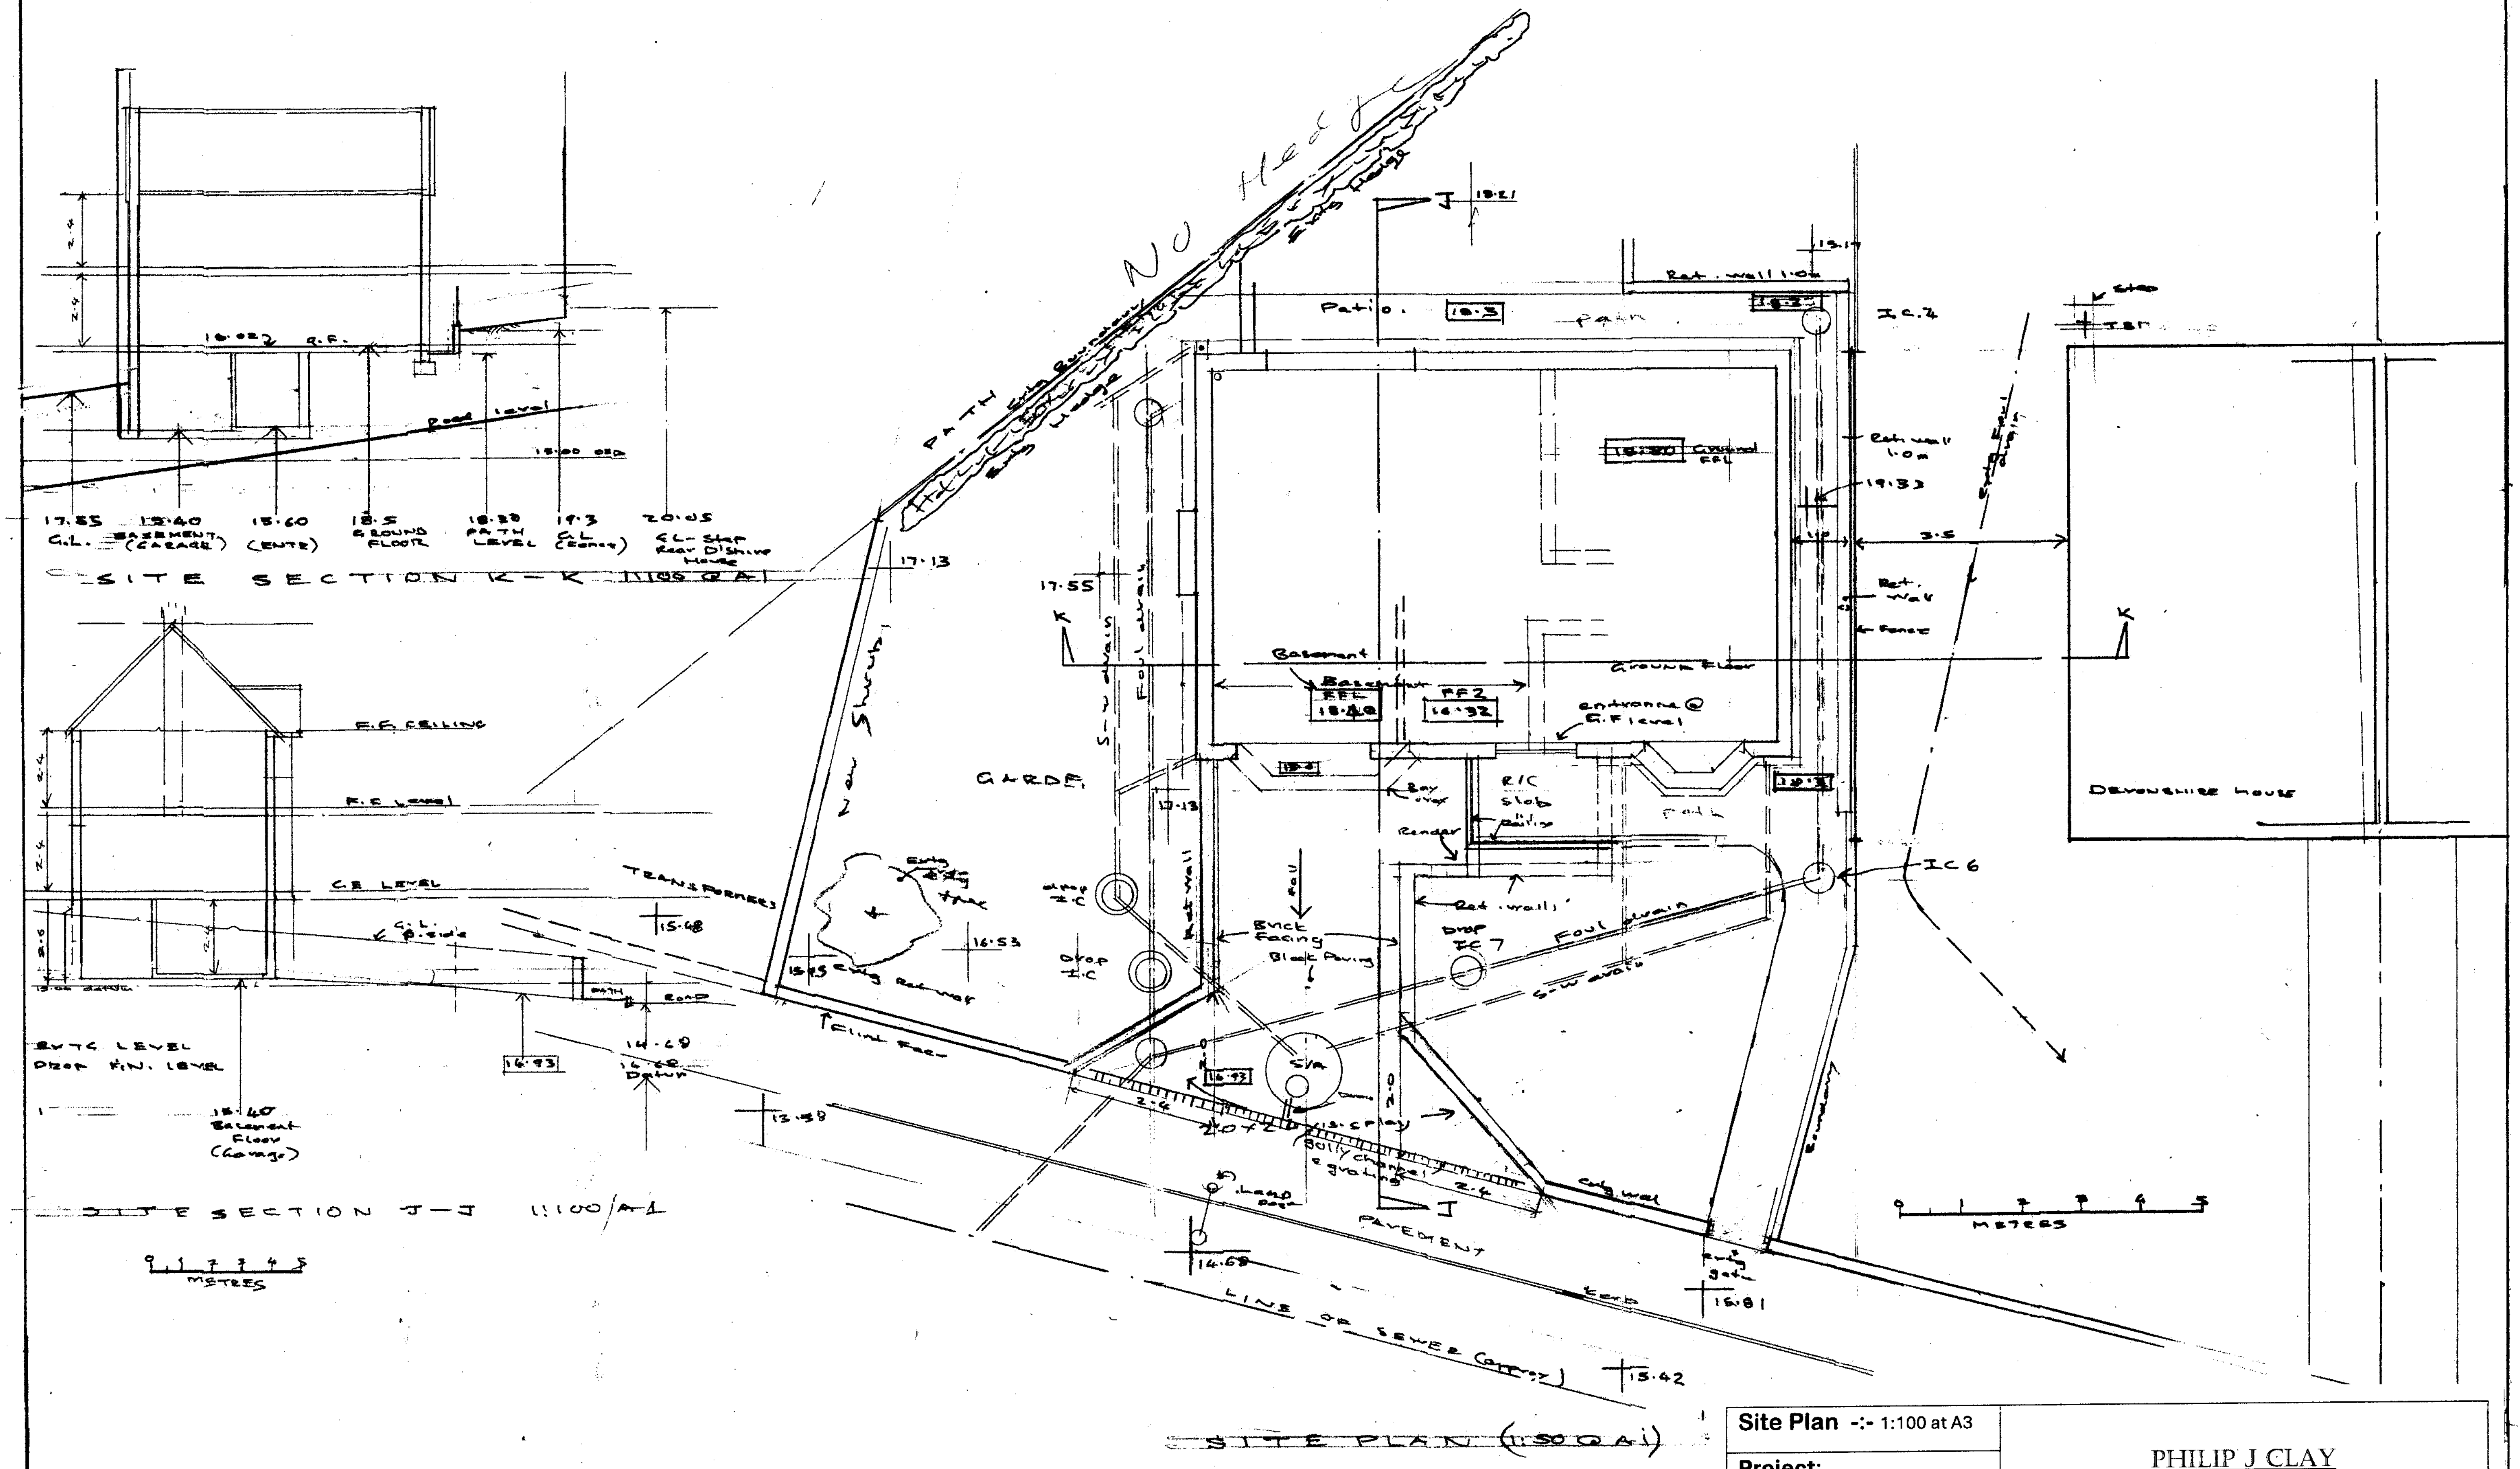

Site Plan -:- 1:100 at A3	PHILIP J CLAY ARCHITECTURAL DESIGN	
Project: New House plot North west end, College Hill, Steyning		
CLIENT: *Mrs M Keogh*	DWG. NO. 2358 – 4 Rev 1	P. J. Clay Sept. 2026