


Rev.	Amendments	Date	Drw.

THIS DRAWING IS INDICATIVE ONLY AND MUST NOT BE USED FOR CONSTRUCTION.
ALL DIMENSIONS TO BE CHECKED AND VERIFIED WITH ANY DISCREPANCIES REPORTED TO PHILIPS SURVEYORS LLP.
THIS DRAWING REMAINS THE PROPERTY OF RPS CONTRACTORS AND MUST NOT BE COPIED OR REPRODUCED WITHOUT PRIOR WRITTEN PERMISSION.

- LOCATION OF PROPOSED BUILDING
- LAND OWNERSHIP BOUNDARY

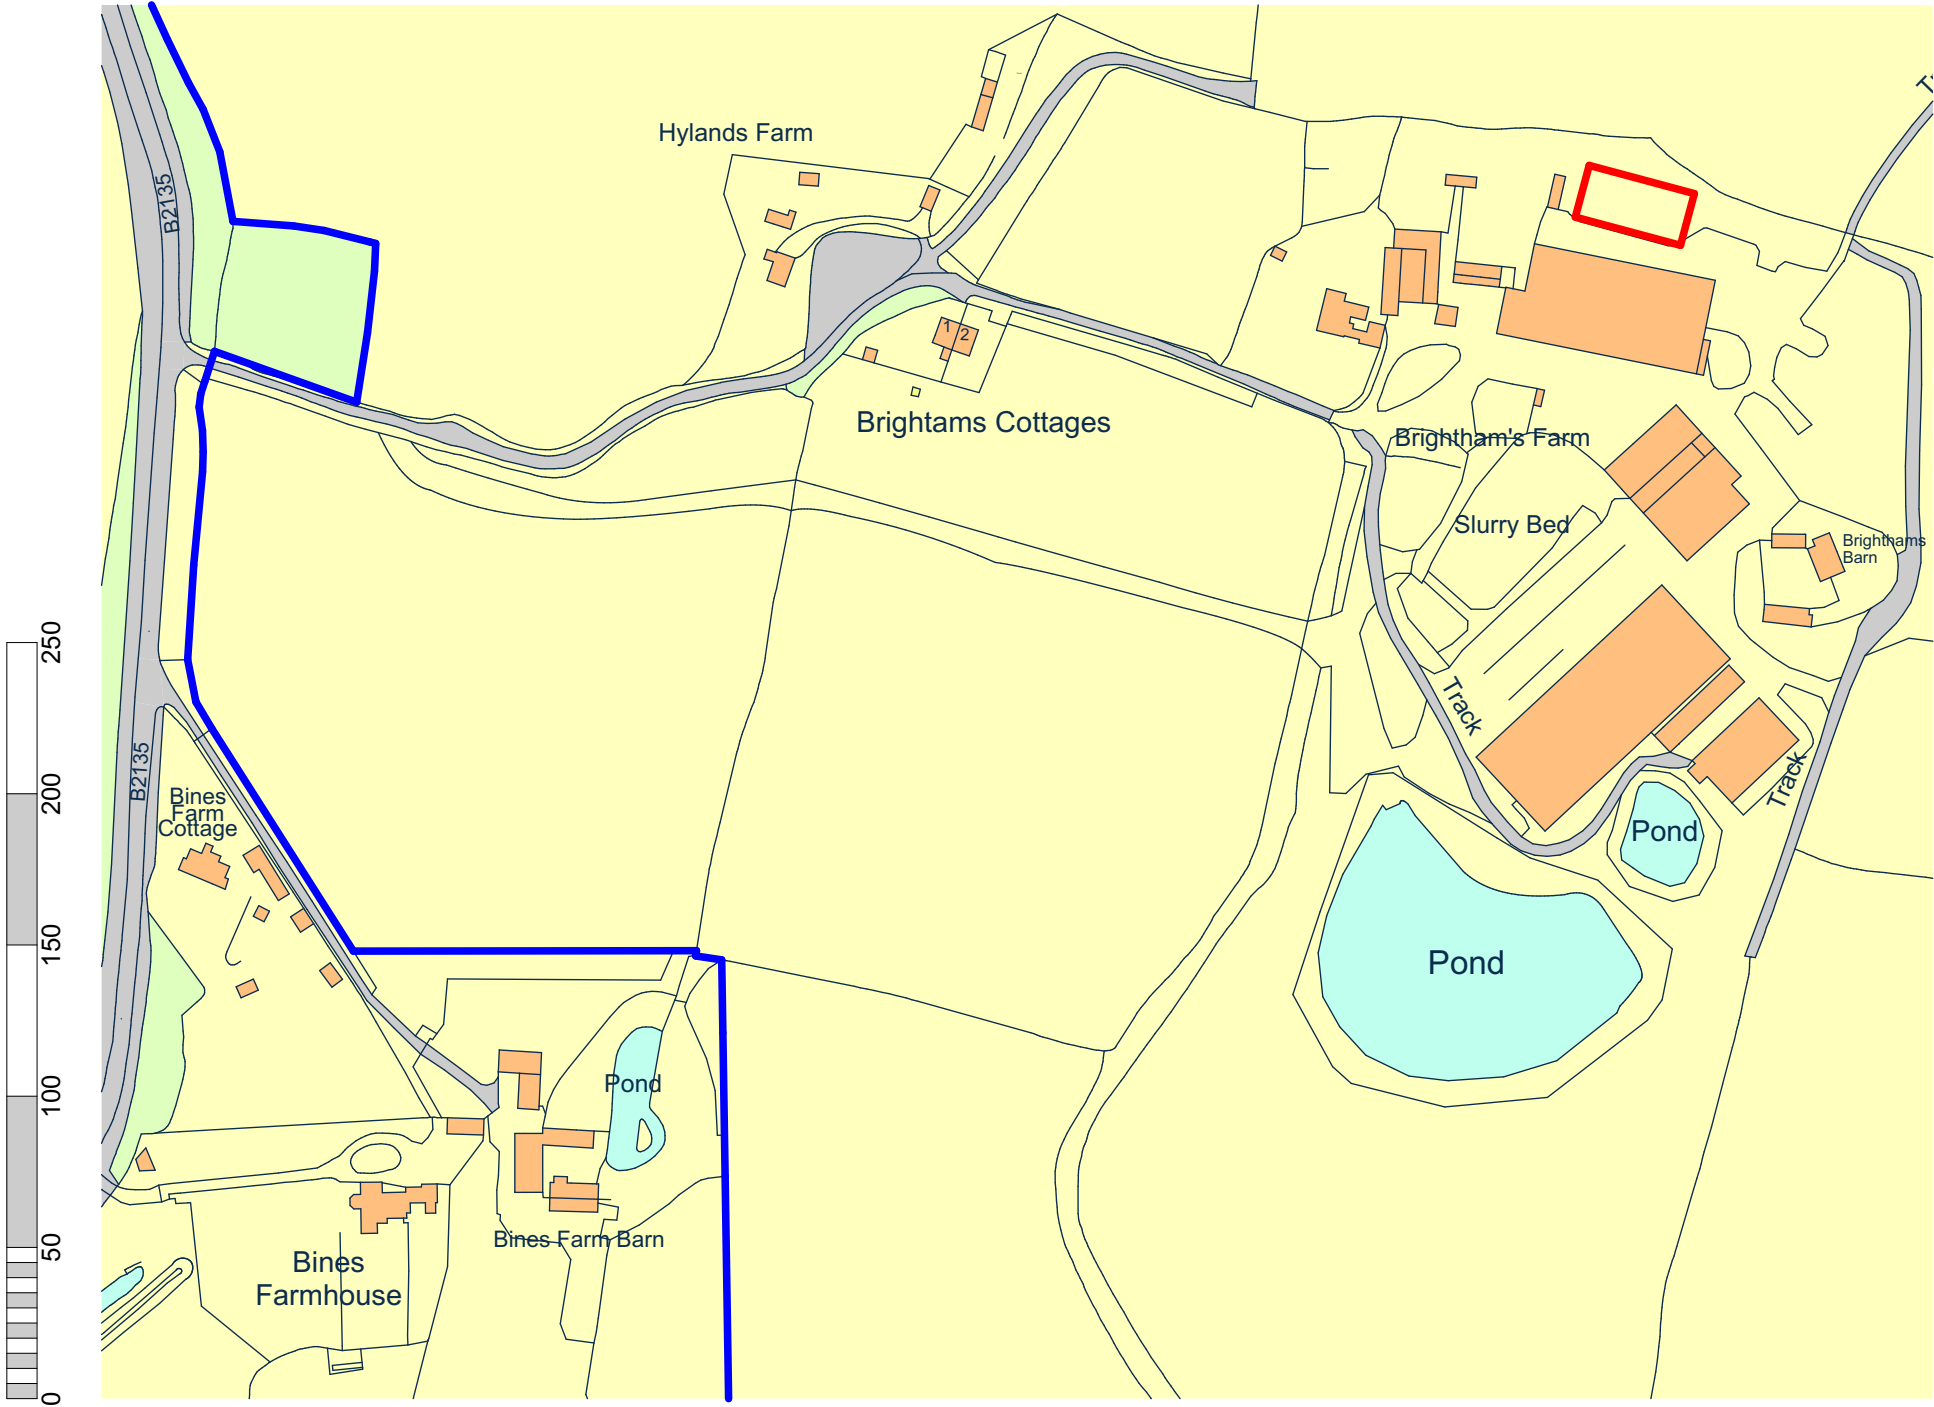

1

1:2500
Location Plan

CLIENT:			R.P.S. CONTRACTORS LTD RPS CONTRACTORS LTD SPRING ACRES, KENNEL LANE, WEST GRINSTEAD, WEST SUSSEX. RH13 8LX. T: 01403 864826 E: jake@rpscontractors.co.uk		
MR J NASH BRIGHTHAMS FARM, BINES ROAD, PARTRIDGE GREEN, WEST SUSSEX. RH13 8EQ					
PROJECT:			DRAWING TITLE:		
BRIGHTHAMS FARM, BINES ROAD, PARTRIDGE GREEN, WEST SUSSEX. RH13 8EQ			PRIOR NOTIFICATION - NEW AGRICULTURAL BUILDING LOCATION PLAN		
DRAWN:	JOB NO:	SCALE @ A1:	CHECKED:	DRAWING NO:	REV:
JS	RPS_BF_01	As Shown	JS	PNO1	
© RPS CONTRACTORS LTD			DATE: JUNE 2026		