Ordnance Survey ®
UKmapcentre.com



Serial number: 283742

© Crown copyright and database right 2024
Ordnance Survey licence AC0000848283
Reproduction in whole or in part is prohibited
without the prior permission of Ordnance Survey.

0 10 20 30 40 50
metres

NORTH

Location Plan

1:1250 | EXISTING

This drawing is the copyright of Manorwood Construction Ltd but may be used for planning purposes by the Local Authority without breach of copyright.

Do not scale from this drawing unless for Local Authority planning purposes.

All dimensions must be checked on site prior to commencement of works.

Construction (Design and Management) Regulations 2015

This drawing is intended for Planning purposes only and as such does not highlight residual design related health and safety risks.

This information can be provided on request; however, it is anticipated that the full extent of residual risks will be identified during the detailed Building Regulations or construction design Status and prior to construction works commencing on site.

All responsibilities and duties of Principle Designer as stated within the above regulations now revert to the client unless Manorwood are appointed to undertake Building Regulations or construction drawings.

MANORWOOD
building on tradition

Suite 114
26 The Hornet
Chichester
West Sussex
PO19 7BB

tel: 01243 201 102
email: enquiries@manorwood.co.uk
web: www.manorwood.co.uk

Address	Cibses Cottage, Kidders Lane, Henfield, West Sussex, BN5 9AB
Drawing No.	2403CI_R1_000
Scale @ A3	1:1250
Job No.	2403CI_R1
Drawn By	MD
Checked By	BK
Drawn On	23.04.2024
Issued On	23.04.2024
Status	Existing
Drawing	Location Plan
Submission	Planning
Revision	000

.

N

Indicative: 0.0°

1m @ 1:
50
100
200
500
1250



Footprint:
210.17m²

Curtilage:
416.48m²

Block Plan

1:500 | PROPOSED

This drawing is the copyright of Manorwood Construction Ltd but may be used for planning purposes by the Local Authority without breach of copyright.

Do not scale from this drawing unless for Local Authority planning purposes.

All dimensions must be checked on site prior to commencement of works.

Construction (Design and Management) Regulations 2015

This drawing is intended for Planning purposes only and as such does not highlight residual design related health and safety risks.

This information can be provided on request; however, it is anticipated that the full extent of residual risks will be identified during the detailed Building Regulations or construction design Status and prior to construction works commencing on site.

All responsibilities and duties of Principle Designer as stated within the above regulations now revert to the client unless Manorwood are appointed to undertake Building Regulations or construction drawings.

MANORWOOD
building on tradition

Suite 114
26 The Hornet
Chichester
West Sussex
PO19 7BB

tel: 01243 201 102
email: enquiries@manorwood.co.uk
web: www.manorwood.co.uk

Address

Cibses Cottage, Kidders Lane, Henfield, West Sussex, BN5 9AB


Drawing No.	2403CI_R1_001
Scale @ A3	1:500
Job No.	2403CI_R1
Drawn By	MD
Checked By	BK
Drawn On	23.04.2024
Issued On	23.04.2024
Status	Proposed
Drawing	Block Plan
Submission	Planning
Revision	000

.

N

Indicative: 0.0°

1m @ 1:
50
100
200
500
1250

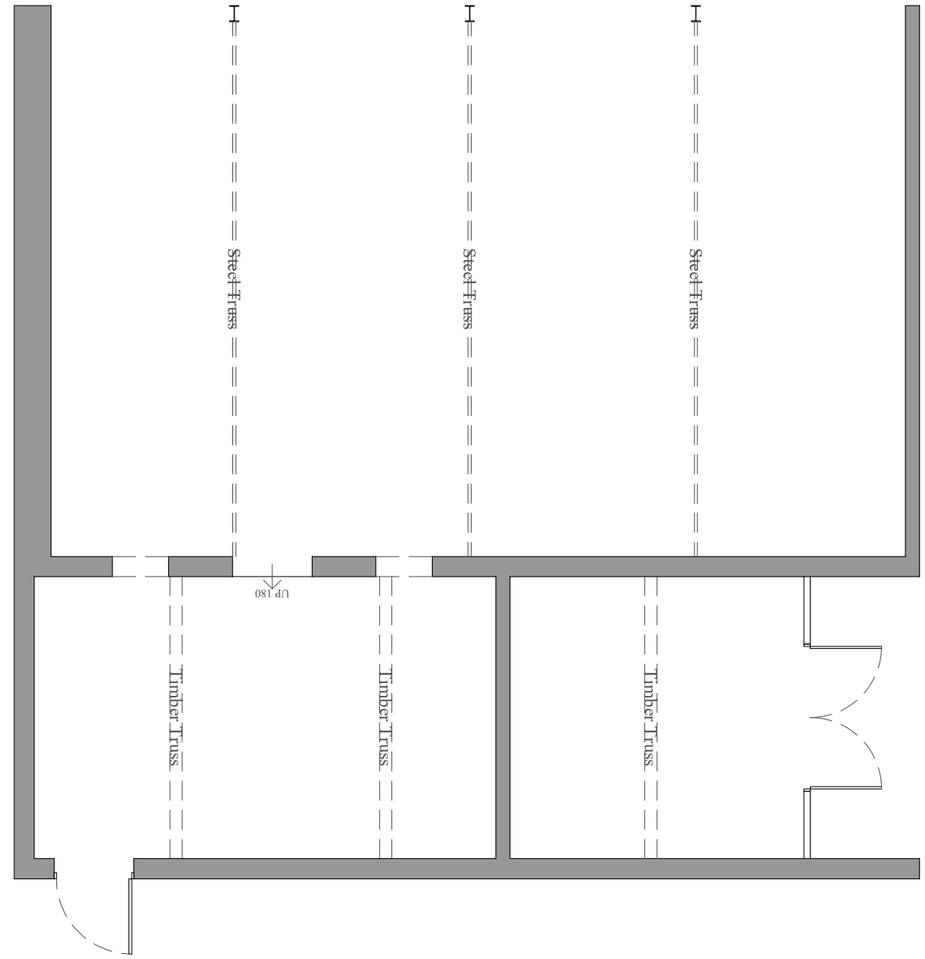

Footprint:
210.17m²

GIA:
186.97 m²

Ground Floor Plan

1:100 | EXISTING

This drawing is the copyright of Manorwood Construction Ltd but may be used for planning purposes by the Local Authority without breach of copyright.

Do not scale from this drawing unless for Local Authority planning purposes.

All dimensions must be checked on site prior to commencement of works.

Construction (Design and Management) Regulations 2015

This drawing is intended for Planning purposes only and as such does not highlight residual design related health and safety risks.

This information can be provided on request; however, it is anticipated that the full extent of residual risks will be identified during the detailed Building Regulations or construction design Status and prior to construction works commencing on site.

All responsibilities and duties of Principle Designer as stated within the above regulations now revert to the client unless Manorwood are appointed to undertake Building Regulations or construction drawings.

MANORWOOD
building on tradition

Suite 114
26 The Hornet
Chichester
West Sussex
PO19 7BB

tel: 01243 201 102
email: enquiries@manorwood.co.uk
web: www.manorwood.co.uk

Address

Cibses Cottage, Kidders Lane, Henfield, West Sussex, BN5 9AB


Drawing No.	2403CI_R1_100
Scale @ A3	1:100
Job No.	2403CI_R1
Drawn By	MD
Checked By	BK
Drawn On	23.04.2024
Issued On	23.04.2024
Status	Existing
Drawing	Ground Floor Plan
Submission	Planning
Revision	000

.



Indicative: 16.0°

1m @ 1:
50
100
200
500
1250

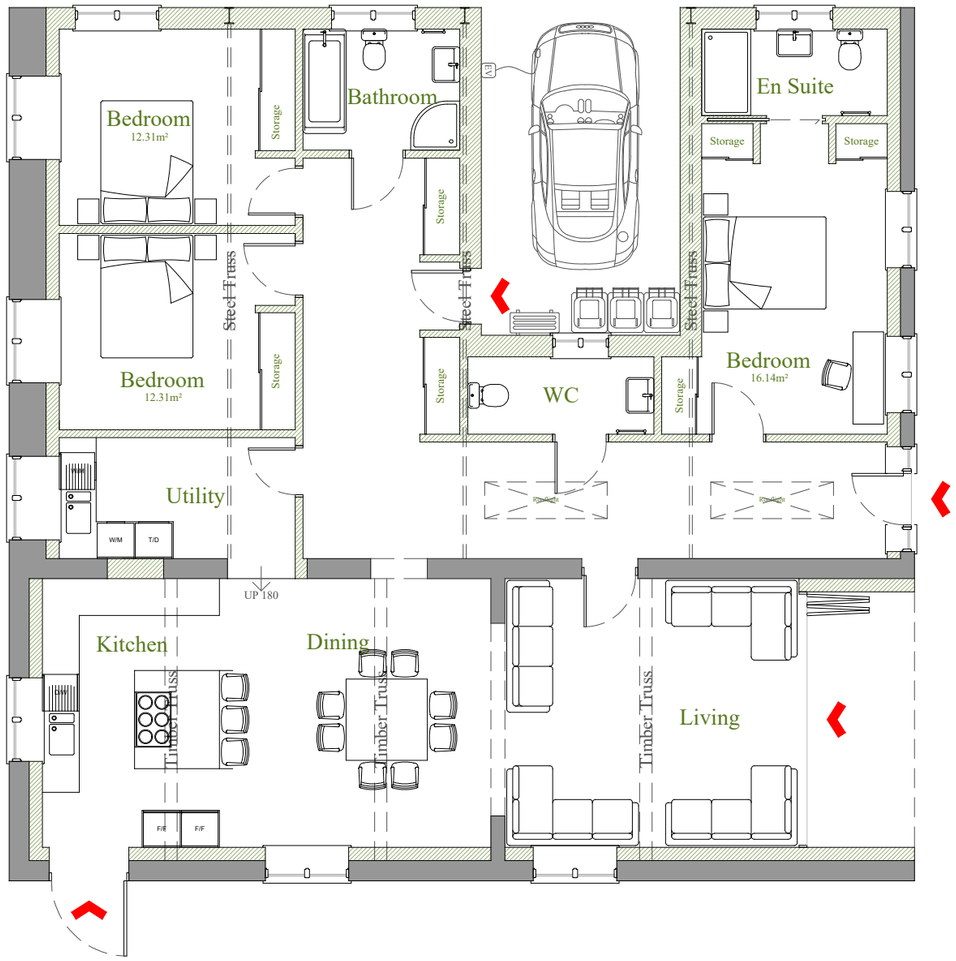

Ground Floor Plan

1:100 | PROPOSED

Footprint:
210.17m²

GIA:
187.72 m²

This drawing is the copyright of Manorwood Construction Ltd but may be used for planning purposes by the Local Authority without breach of copyright.

Do not scale from this drawing unless for Local Authority planning purposes.

All dimensions must be checked on site prior to commencement of works.

Construction (Design and Management) Regulations 2015

This drawing is intended for Planning purposes only and as such does not highlight residual design related health and safety risks.

This information can be provided on request; however, it is anticipated that the full extent of residual risks will be identified during the detailed Building Regulations or construction design Status and prior to construction works commencing on site.

All responsibilities and duties of Principle Designer as stated within the above regulations now revert to the client unless Manorwood are appointed to undertake Building Regulations or construction drawings.

MANORWOOD
building on tradition

Suite 114
26 The Hornet
Chichester
West Sussex
PO19 7BB

tel: 01243 201 102
email: enquiries@manorwood.co.uk
web: www.manorwood.co.uk

Address

Cibses Cottage, Kidders Lane, Henfield, West Sussex, BN5 9AB


Drawing No.	2403CI_R1_101
Scale @ A3	1:100
Job No.	2403CI_R1
Drawn By	MD
Checked By	BK
Drawn On	23.04.2024
Issued On	23.04.2024
Status	Existing + Proposed
Drawing	Ground Floor Plan
Submission	Planning
Revision	000

.




Indicative: 16.0°

1m @ 1:
50
100
200
500
1250

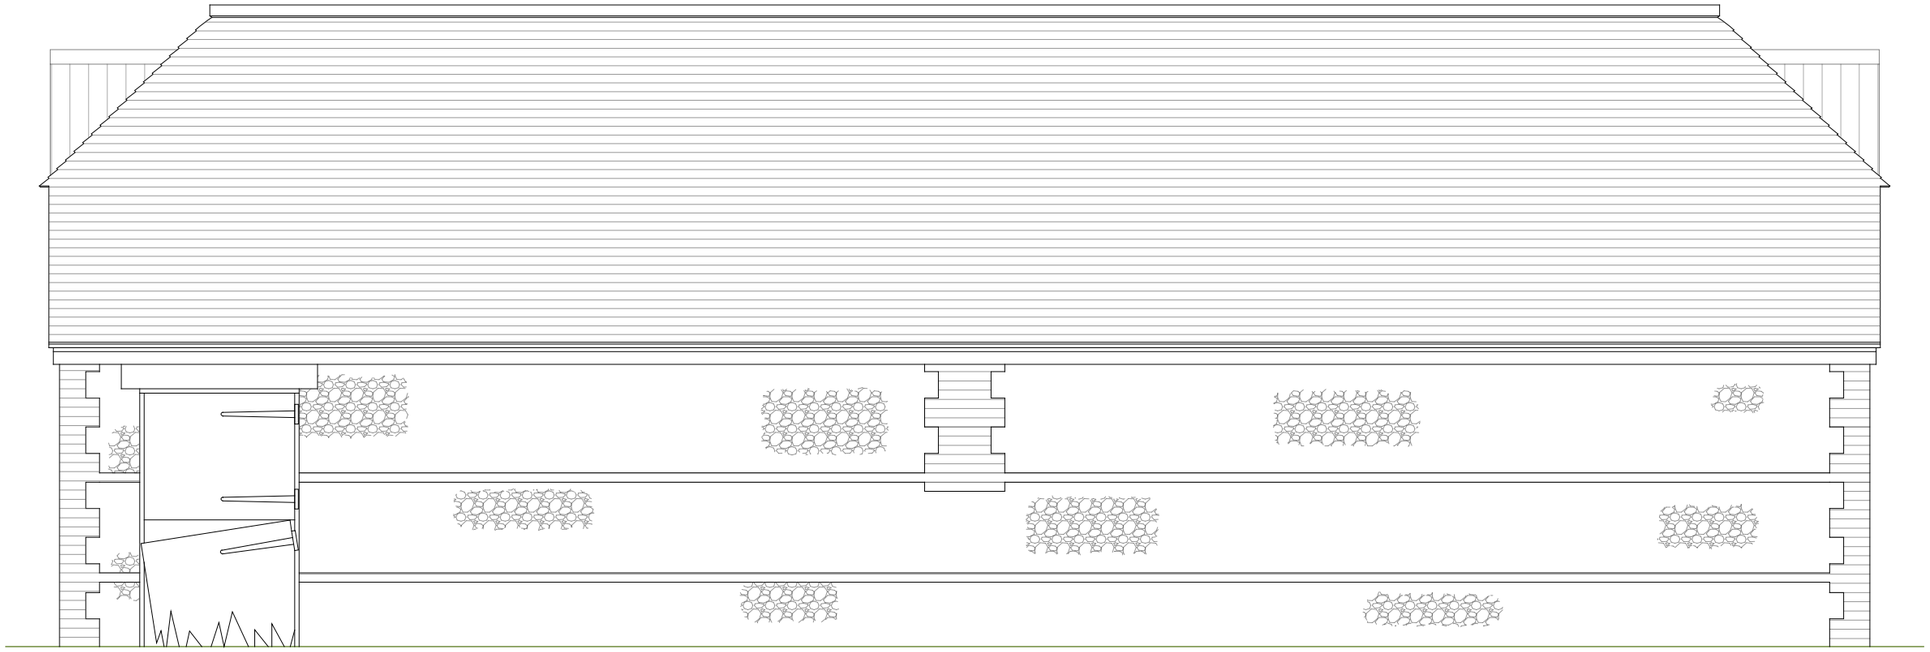

South

1:50 | EXISTING

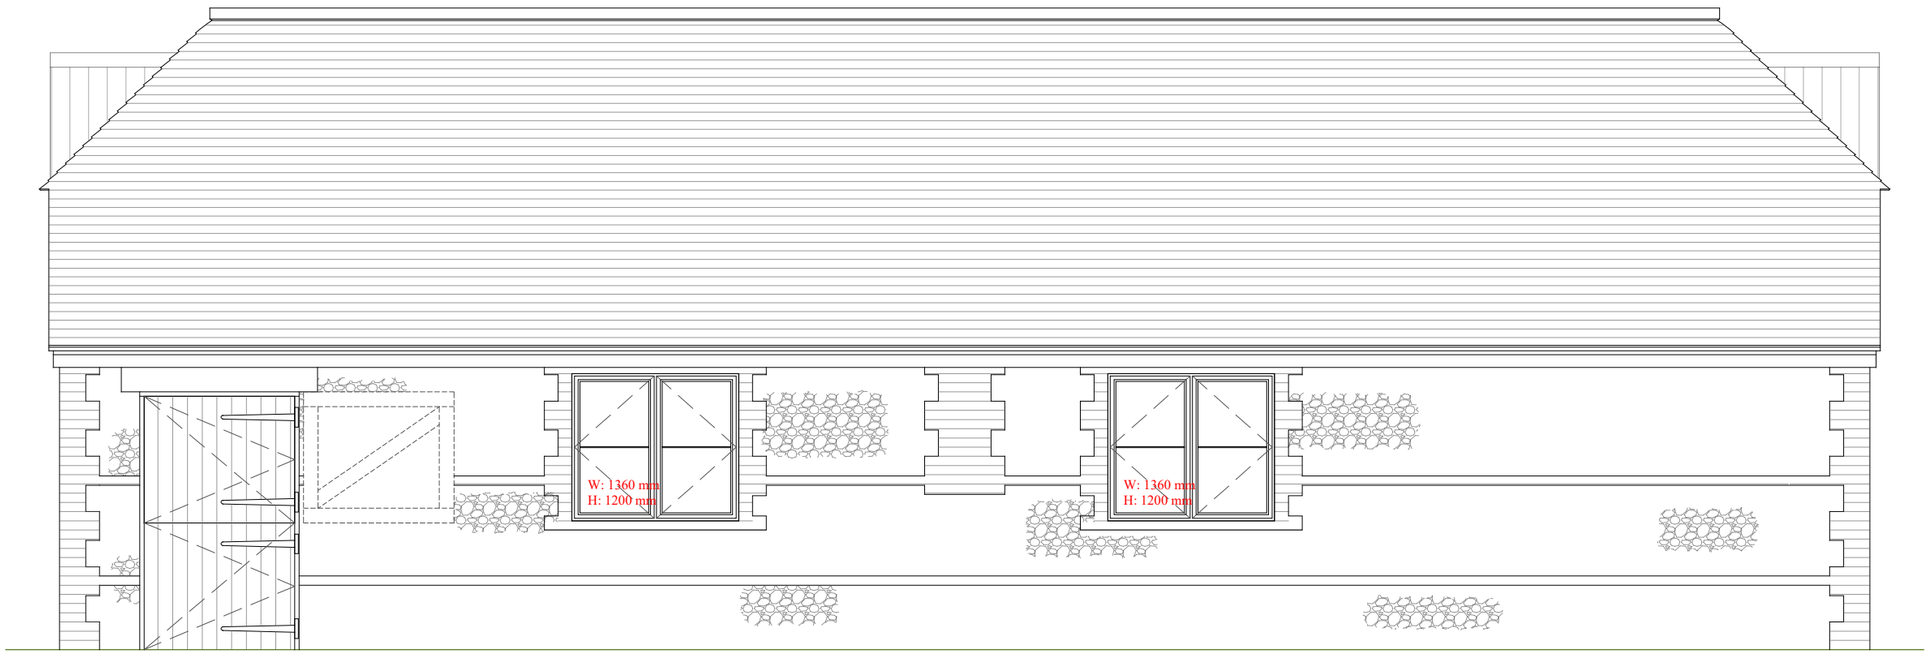

South

1:50 | PROPOSED

This drawing is the copyright of Manorwood Construction Ltd but may be used for planning purposes by the Local Authority without breach of copyright.

Do not scale from this drawing unless for Local Authority planning purposes.

All dimensions must be checked on site prior to commencement of works.

Construction (Design and Management) Regulations 2015

This drawing is intended for Planning purposes only and as such does not highlight residual design related health and safety risks.

This information can be provided on request; however, it is anticipated that the full extent of residual risks will be identified during the detailed Building Regulations or construction design Status and prior to construction works commencing on site.

All responsibilities and duties of Principle Designer as stated within the above regulations now revert to the client unless Manorwood are appointed to undertake Building Regulations or construction drawings.

MANORWOOD
building on tradition

Suite 114
26 The Hornet
Chichester
West Sussex
PO19 7BB

tel: 01243 201 102
email: enquiries@manorwood.co.uk
web: www.manorwood.co.uk

Address

Cibses Cottage, Kidders Lane, Henfield, West Sussex, BN5 9AB

Drawing No.	2403CI_R1_102
Scale @ A3	1:50
Job No.	2403CI_R1
Drawn By	MD
Checked By	BK
Drawn On	23.04.2024
Issued On	23.04.2024
Status	Existing + Proposed
Drawing	South
Submission	Planning
Revision	000

.

1m @ 1:
50
100
200
500
1250



East

1:50	EXISTING



West

1:50	PROPOSED

This drawing is the copyright of Manorwood Construction Ltd but may be used for planning purposes by the Local Authority without breach of copyright.

Do not scale from this drawing unless for Local Authority planning purposes.

All dimensions must be checked on site prior to commencement of works.

Construction (Design and Management) Regulations 2015

This drawing is intended for Planning purposes only and as such does not highlight residual design related health and safety risks.

This information can be provided on request; however, it is anticipated that the full extent of residual risks will be identified during the detailed Building Regulations or construction design Status and prior to construction works commencing on site.

All responsibilities and duties of Principle Designer as stated within the above regulations now revert to the client unless Manorwood are appointed to undertake Building Regulations or construction drawings.

MANORWOOD
building on tradition

Suite 114
26 The Hornet
Chichester
West Sussex
PO19 7BB

tel: 01243 201 102
email: enquiries@manorwood.co.uk
web: www.manorwood.co.uk


Address

Cibses Cottage, Kidders Lane, Henfield, West Sussex, BN5 9AB

Drawing No.	2403CI_R1_103
Scale @ A3	1:50
Job No.	2403CI_R1
Drawn By	MD
Checked By	BK
Drawn On	23.04.2024
Issued On	23.04.2024
Status	Existing + Proposed
Drawing	East
Submission	Planning
Revision	000

.

1m @ 1:
50
100
200
500
1250

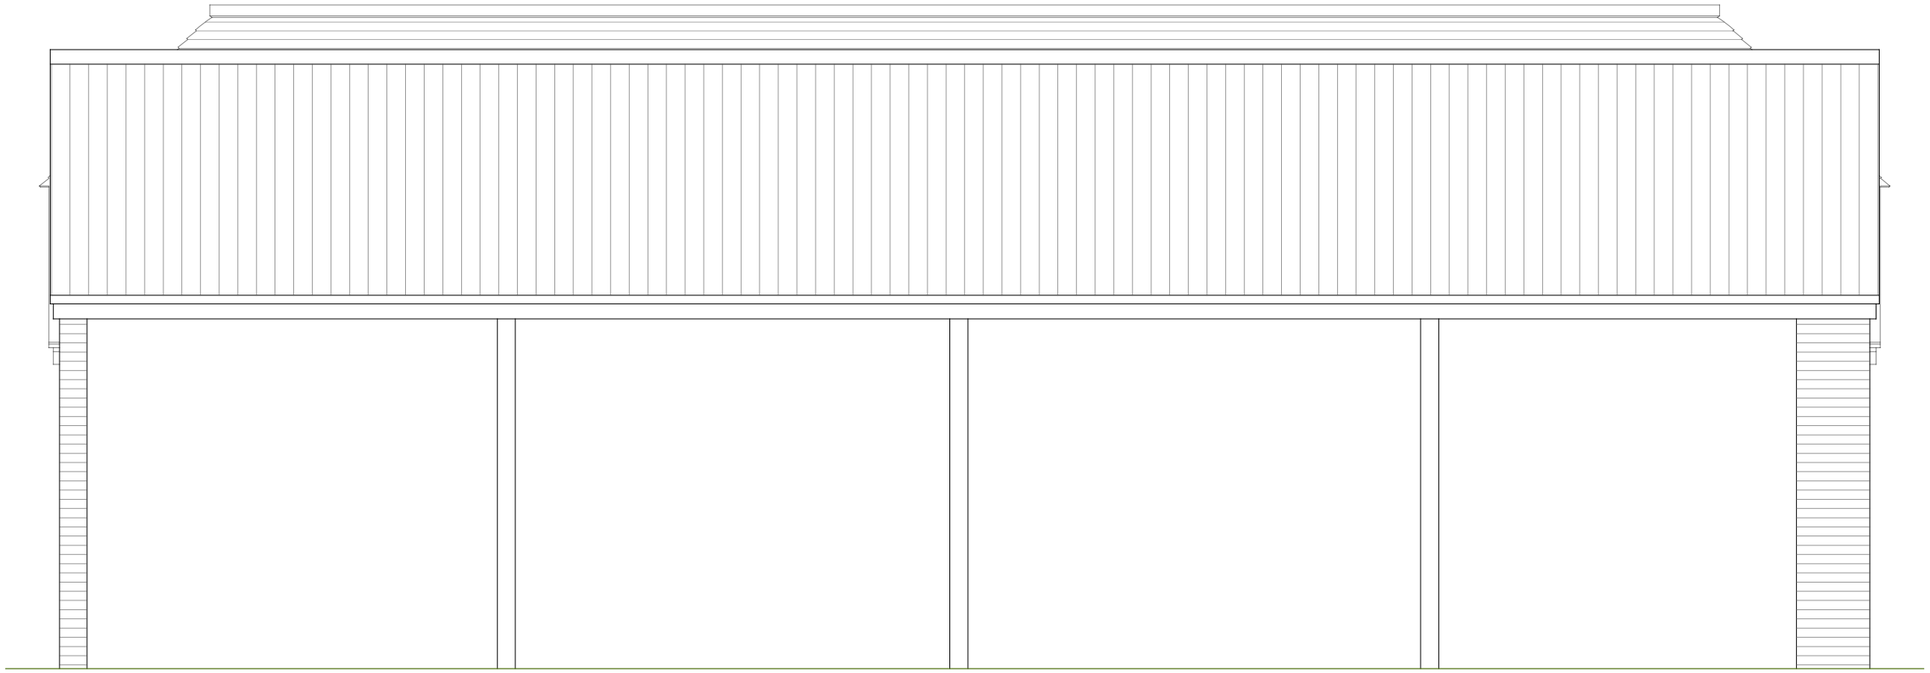

North

1:50 | EXISTING



North

1:50 | PROPOSED

This drawing is the copyright of Manorwood Construction Ltd but may be used for planning purposes by the Local Authority without breach of copyright.

Do not scale from this drawing unless for Local Authority planning purposes.

All dimensions must be checked on site prior to commencement of works.

Construction (Design and Management) Regulations 2015

This drawing is intended for Planning purposes only and as such does not highlight residual design related health and safety risks.

This information can be provided on request; however, it is anticipated that the full extent of residual risks will be identified during the detailed Building Regulations or construction design Status and prior to construction works commencing on site.

All responsibilities and duties of Principle Designer as stated within the above regulations now revert to the client unless Manorwood are appointed to undertake Building Regulations or construction drawings.

MANORWOOD
building on tradition

Suite 114
26 The Hornet
Chichester
West Sussex
PO19 7BB

tel: 01243 201 102
email: enquiries@manorwood.co.uk
web: www.manorwood.co.uk


Address

Cibses Cottage, Kidders Lane, Henfield, West Sussex, BN5 9AB

Drawing No.	2403CI_R1_104
Scale @ A3	1:50
Job No.	2403CI_R1
Drawn By	MD
Checked By	BK
Drawn On	23.04.2024
Issued On	23.04.2024
Status	Existing + Proposed
Drawing	North
Submission	Planning
Revision	000

.

1m @ 1:
50
100
200
500
1250

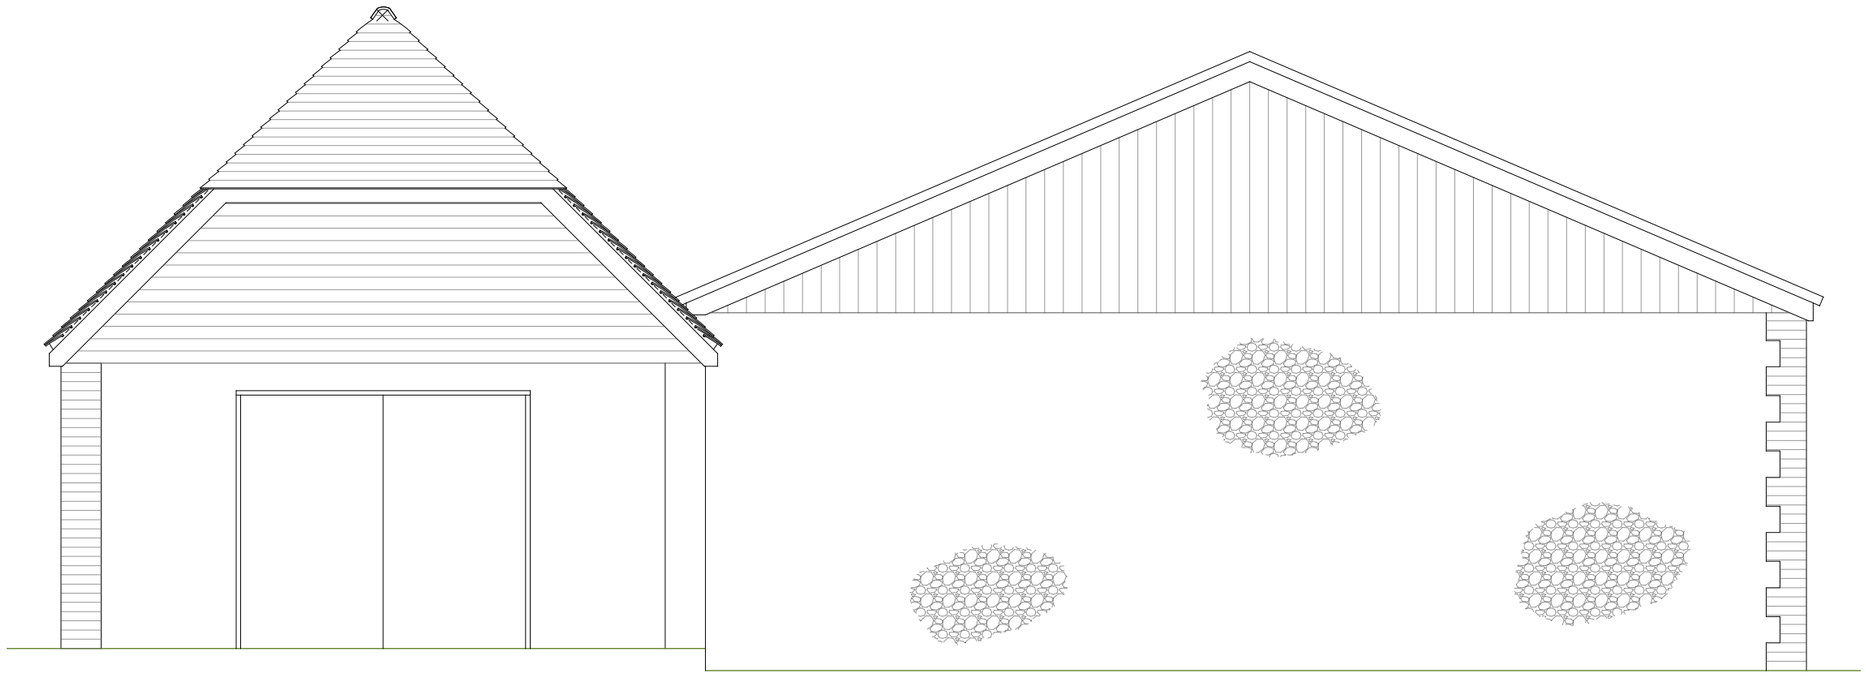

East

1:50	EXISTING



East

1:50	PROPOSED

This drawing is the copyright of Manorwood Construction Ltd but may be used for planning purposes by the Local Authority without breach of copyright.

Do not scale from this drawing unless for Local Authority planning purposes.

All dimensions must be checked on site prior to commencement of works.

Construction (Design and Management) Regulations 2015

This drawing is intended for Planning purposes only and as such does not highlight residual design related health and safety risks.

This information can be provided on request; however, it is anticipated that the full extent of residual risks will be identified during the detailed Building Regulations or construction design Status and prior to construction works commencing on site.

All responsibilities and duties of Principle Designer as stated within the above regulations now revert to the client unless Manorwood are appointed to undertake Building Regulations or construction drawings.

MANORWOOD
building on tradition

Suite 114
26 The Hornet
Chichester
West Sussex
PO19 7BB

tel: 01243 201 102
email: enquiries@manorwood.co.uk
web: www.manorwood.co.uk

Address

Cibses Cottage, Kidders Lane, Henfield, West Sussex, BN5 9AB

Drawing No.	2403CI_R1_105
Scale @ A3	1:50
Job No.	2403CI_R1
Drawn By	MD
Checked By	BK
Drawn On	23.04.2024
Issued On	23.04.2024
Status	Existing + Proposed
Drawing	East
Submission	Planning
Revision	000

.

1m @ 1:
50
100
200
500
1250