



GENERAL NOTES AND LEGEND

REVISIONS OF THE FOLLOWING DRAWINGS AND DOCUMENTS:


000 SERIES: PLANNING EXISTING SITE PLANS
001 SERIES: PLANNING EXISTING SITE PLANS
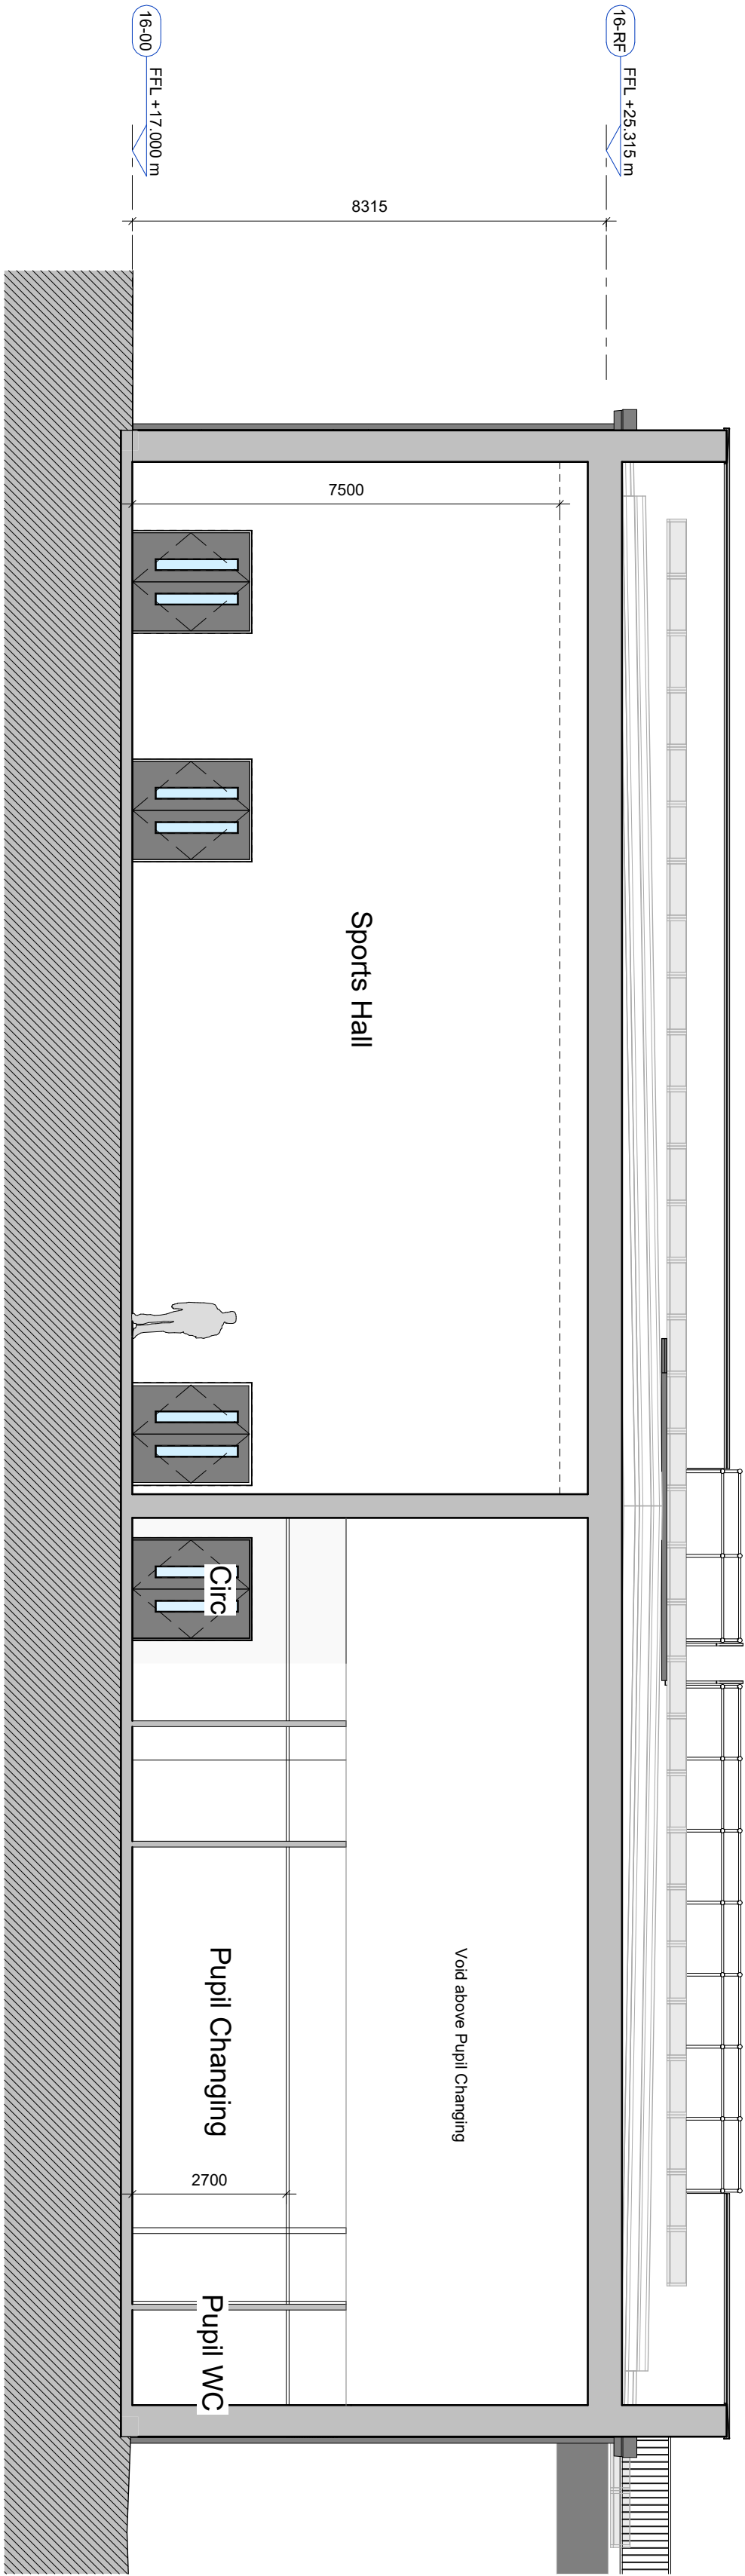


SECTION A
BUILDING 16
1:100

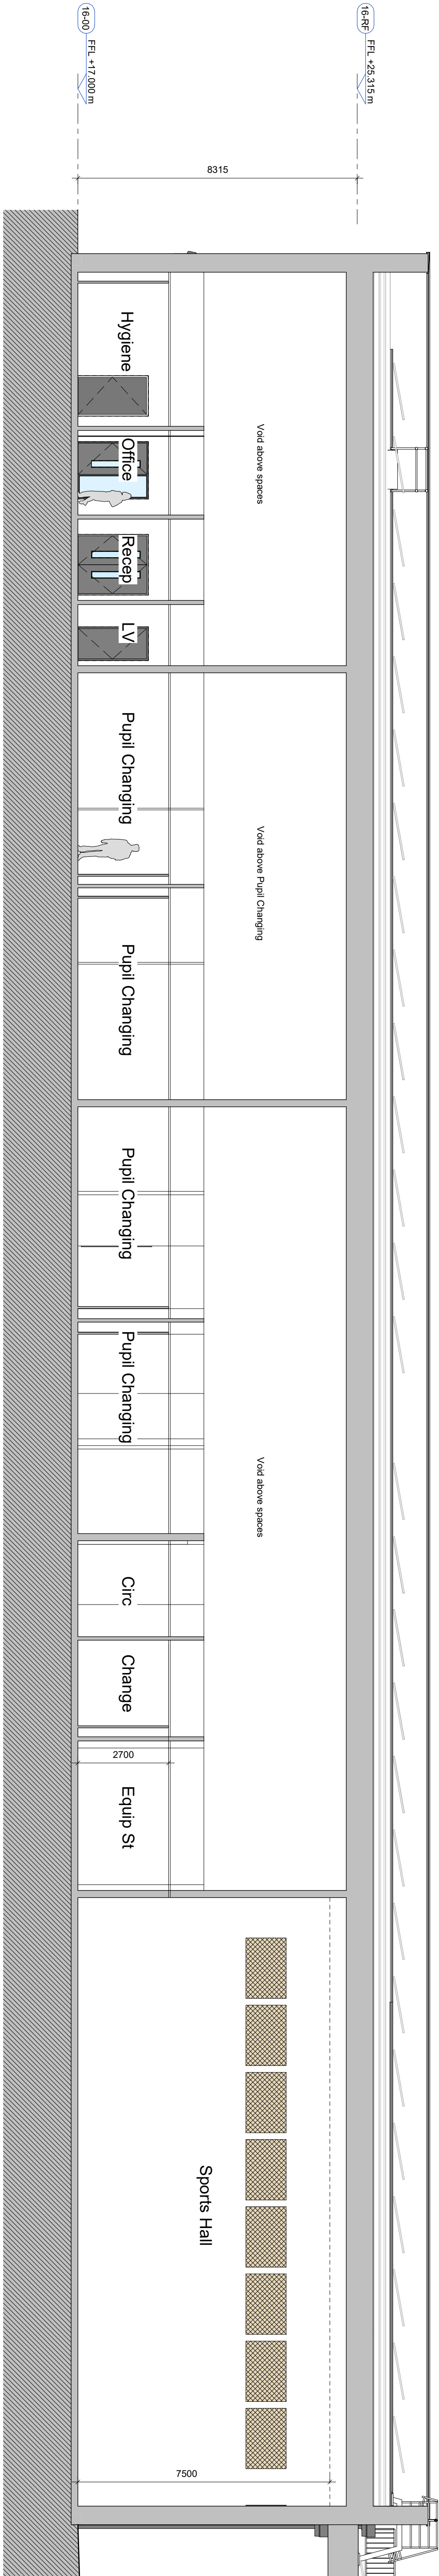

SECTION B
BUILDING 16
1:100

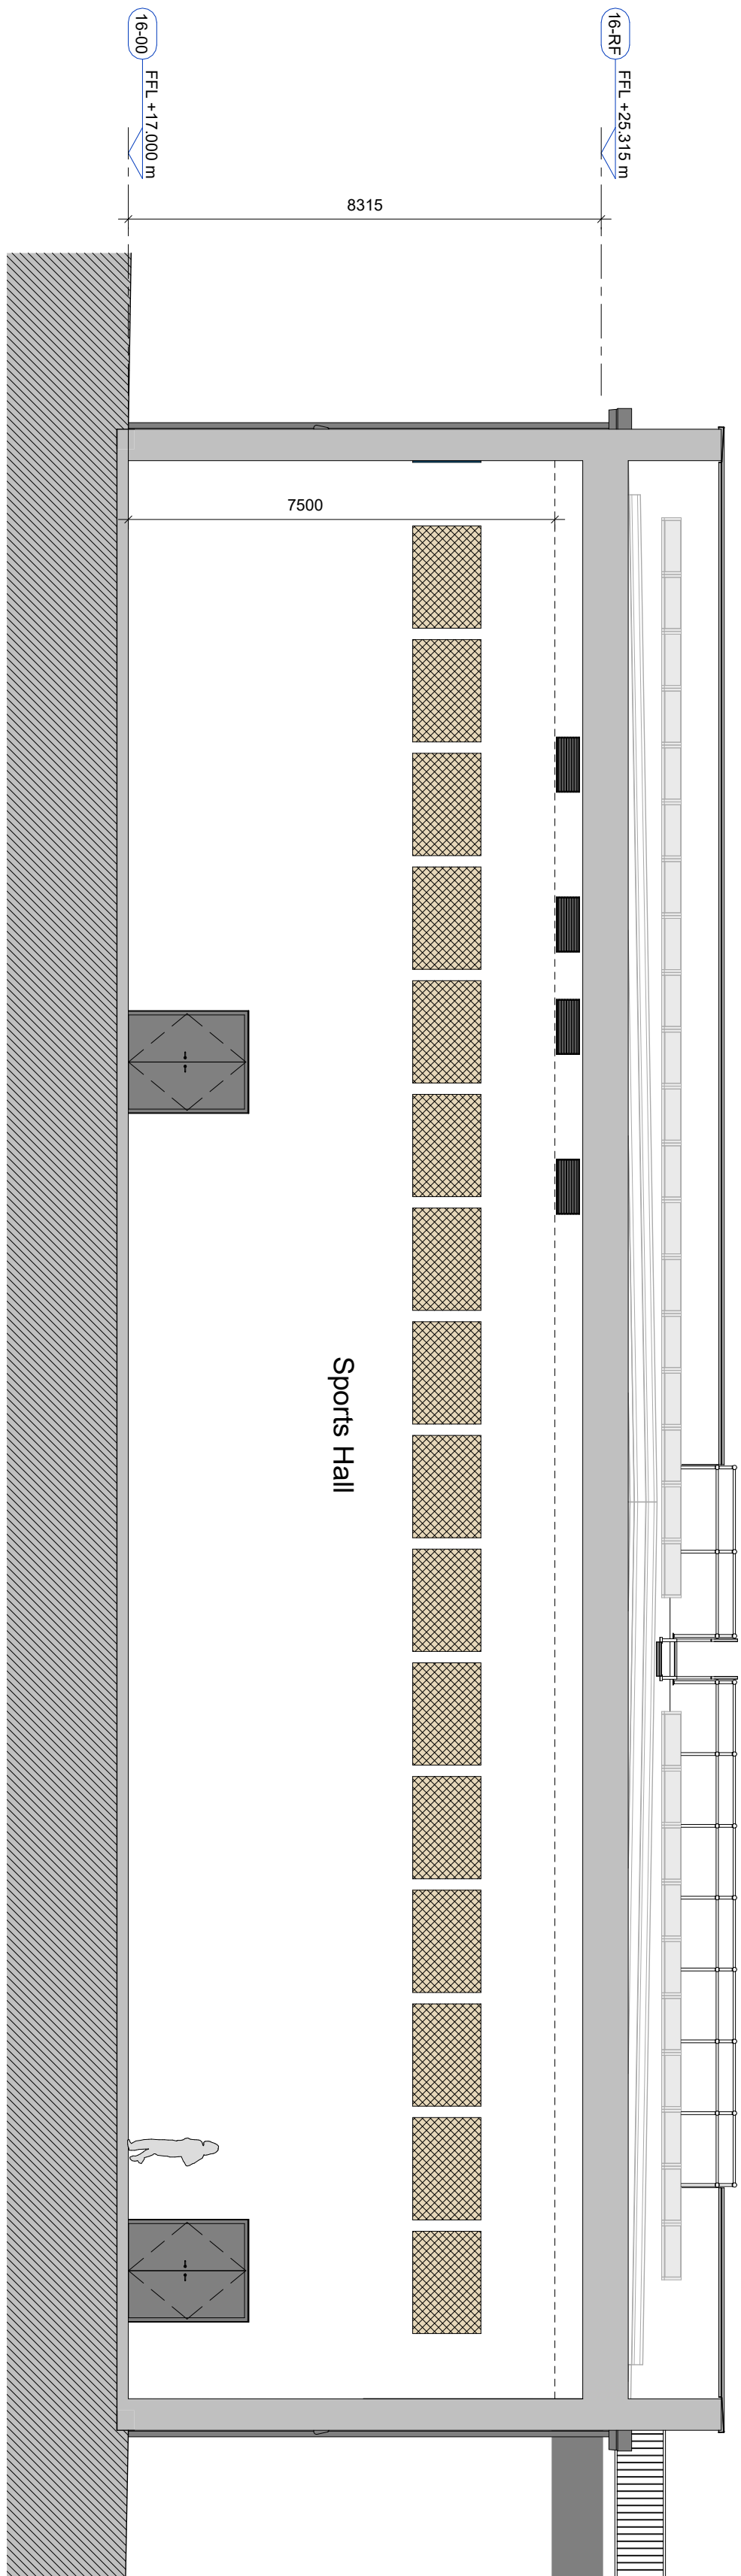

SECTION C
BUILDING 16
1:100

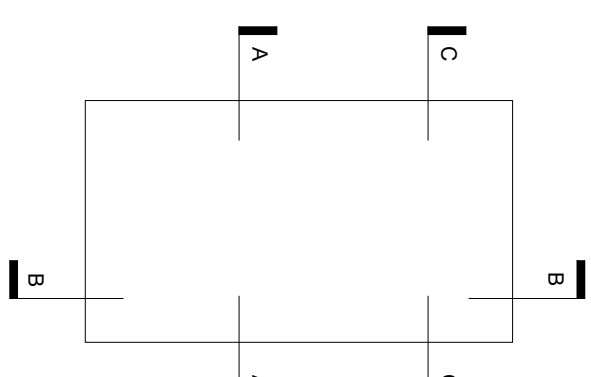

KEY PLAN

KSS London 1, Jarvis Street London, W1U 1QR
KSS DESIGN CO. Ltd. 020 7300 7222

CLIENT
BAM CONSTRUCTION

PROJECT
STEVENING GRAMMAR SCHOOL

TITLE
BUILDING 16 - SECTIONS

Model File Reference
SRP1121-KSS-16-ZZ-AA-001

Scale
1:100 @ A0 A3 P01

Revision
SRP1121-KSS-16-ZZ-D-A-0321



Department
for Education

SRP1121-KSS-16-ZZ-D-A-0321