




KEY

 Proposed Development Site

 Viewpoint Locations

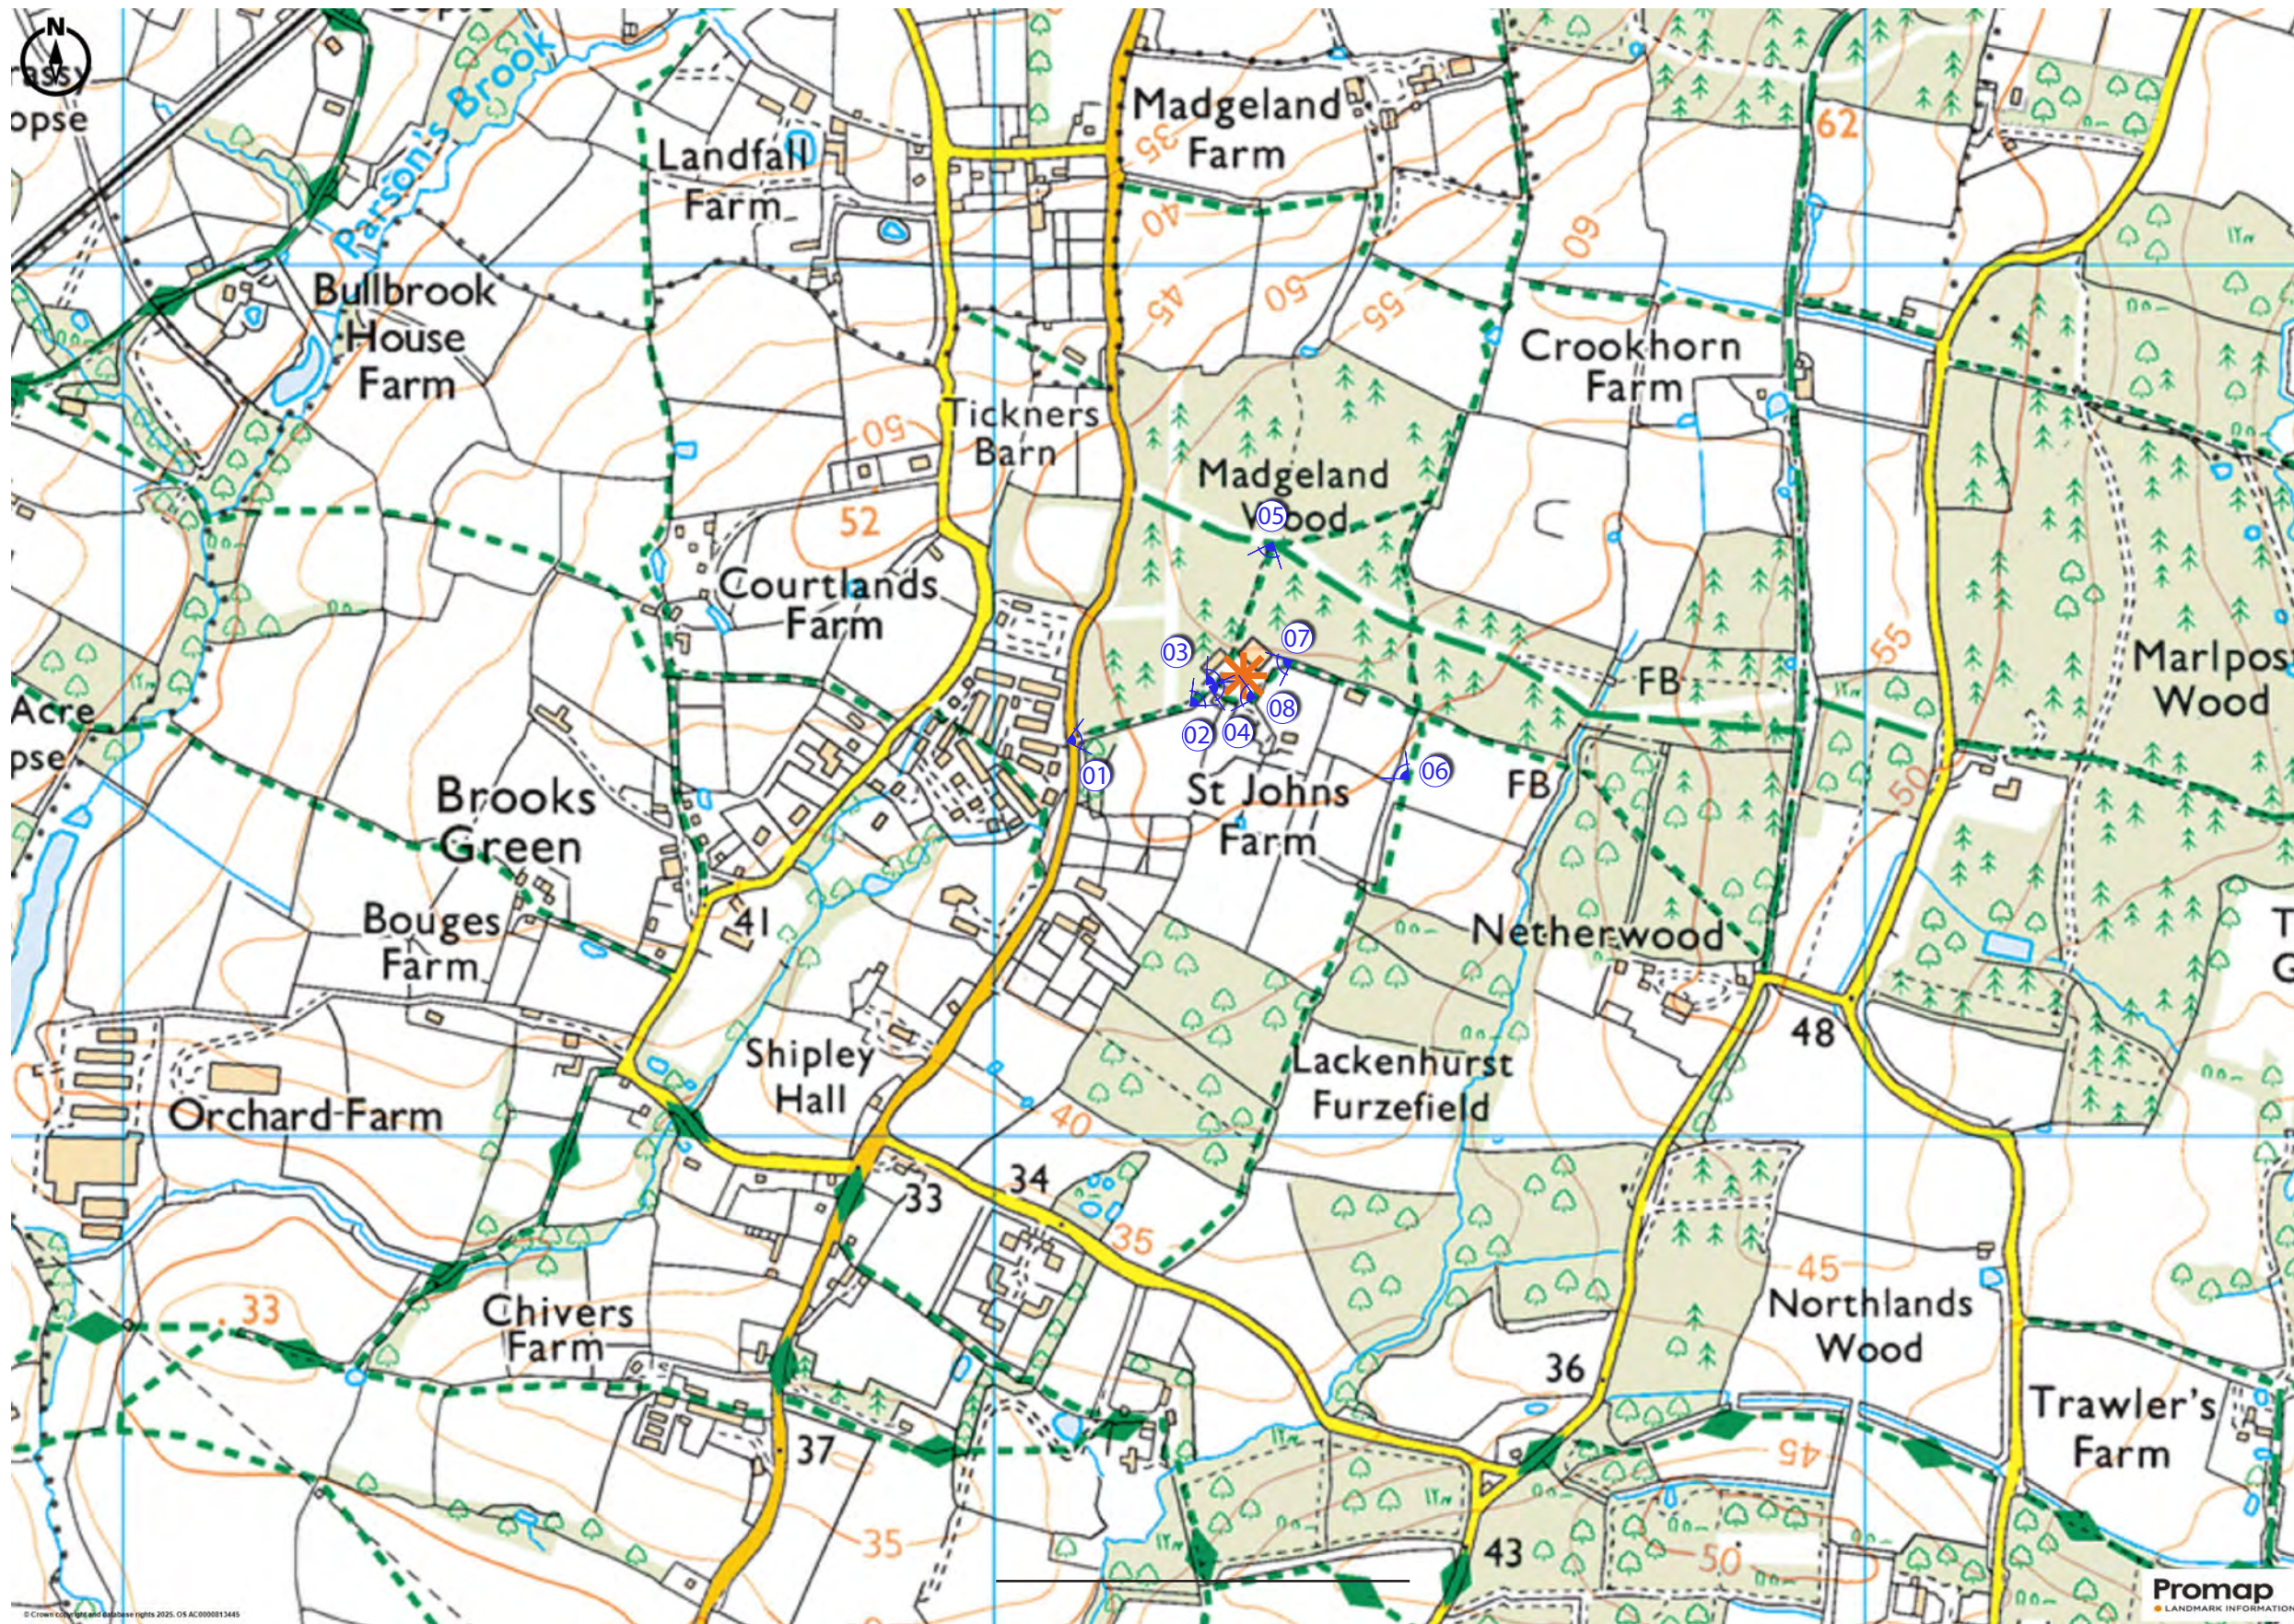

REV	DESCRIPTION	DATE	INITIALS



Ramsay & Co
Landscape Architecture
The Studio, 68 Cuckfield Road, Hurstpierpoint, West Sussex, BN9 9SB
T: 01273 834 198 M: 07973 770047 E: landscape@ramsayandco.com www.ramsayandco.com

Project Title
St. Johns Farm, Trout Lane, Brooks Green, RH13 0JN
Drawing Title
Figure 01: Viewpoint Locations

Scale	Initials	Date
1:8,000@A3	AR	09-09-25
Drawing Number	Revision	
RC0591 / Figure 01	00	