

130700m

130600m

130500m

514500m

514600m

514700m


514800m

514900m

130700m

130600m

130500m

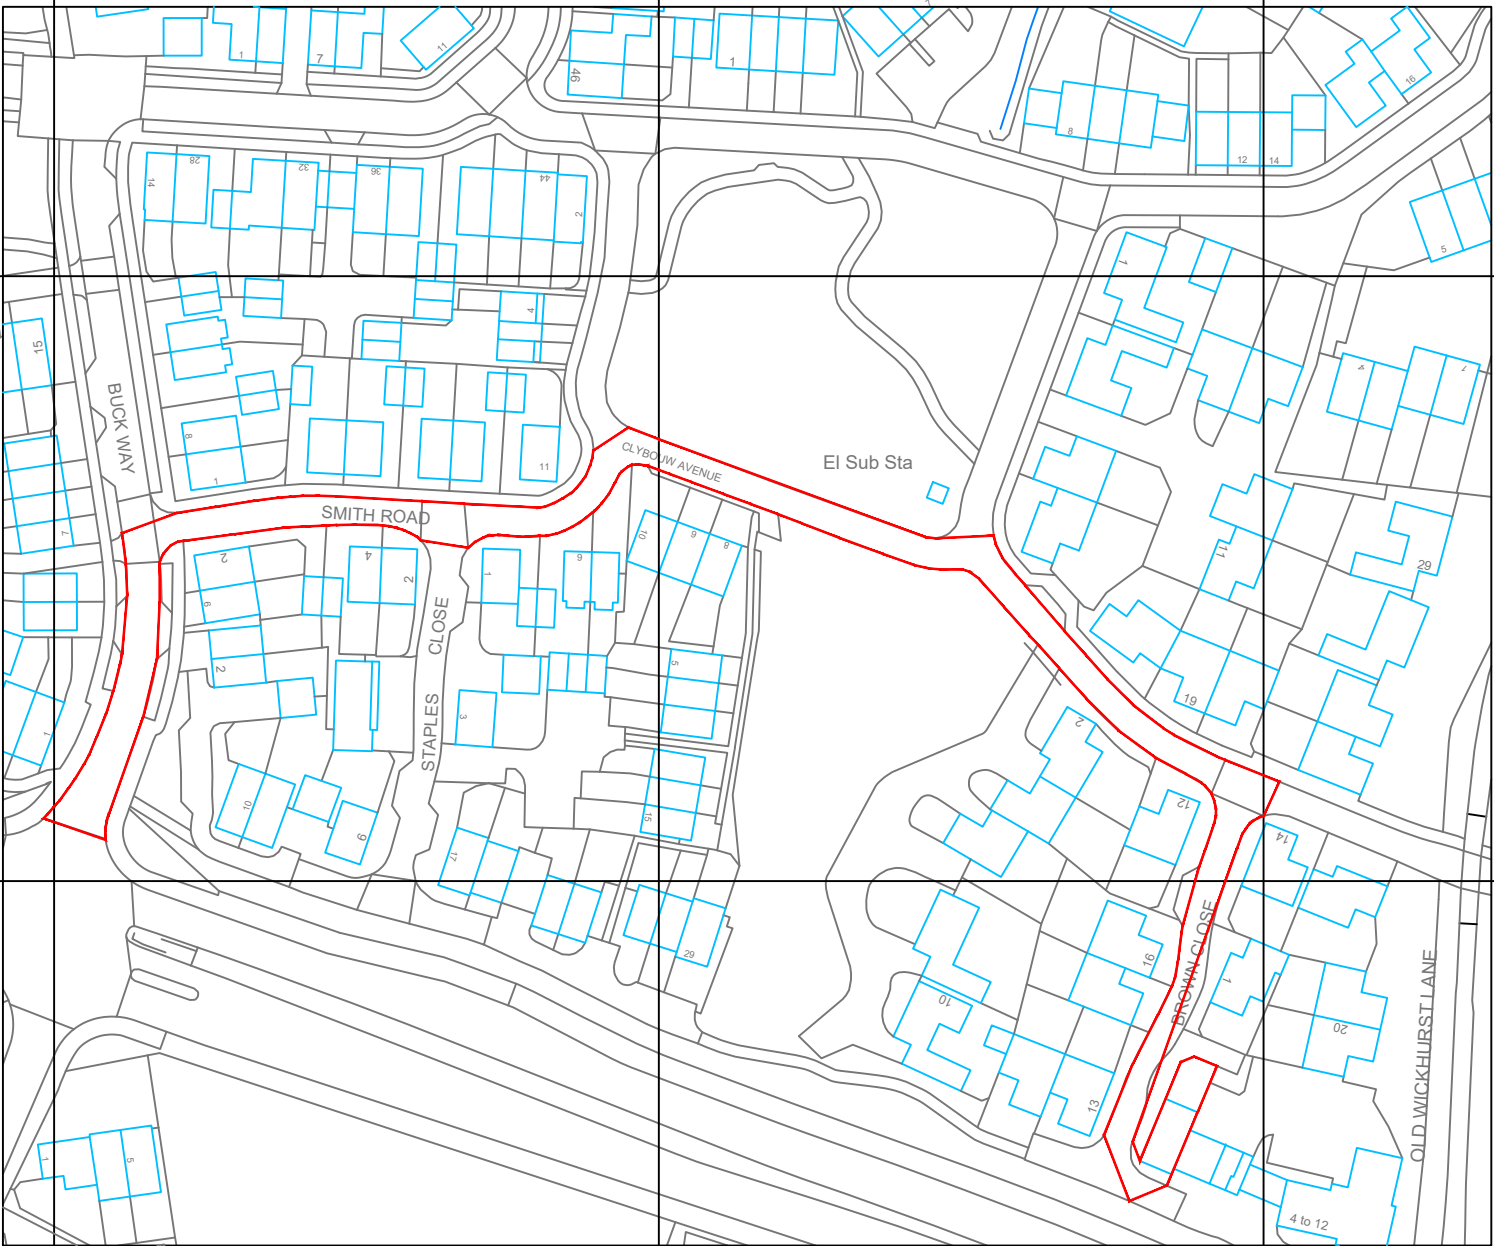

©Crown Copyright and database rights 2023 OS Licence no. AC0000849896





Mount View
Tattenham Crescent
Epsom
KT18 5NU

T 07402981208
E jack@commercialdrawing.com
W www.commercialdrawing.com

Drawing Title
Location Plan

Project
2 Brown Close Horsham RH12 3UR

Client
Mr & Mrs Beeson

Scale @ A3	Issue Date	Drawn By
1:1250	21/04/2026	JT
Job No.	Drawing No.	Revision
BWC/2026	007	A

Notes
Contractors should not scale or use the dimensions shown on this drawing. Any dimensions should be verified from the contractors own measurements taken on site before any the manufacture or installation of any materials. This drawing is the property of CDS Ltd. it should not be copied or issued without their consent.