




illustrative of hard standing track to be used in the development

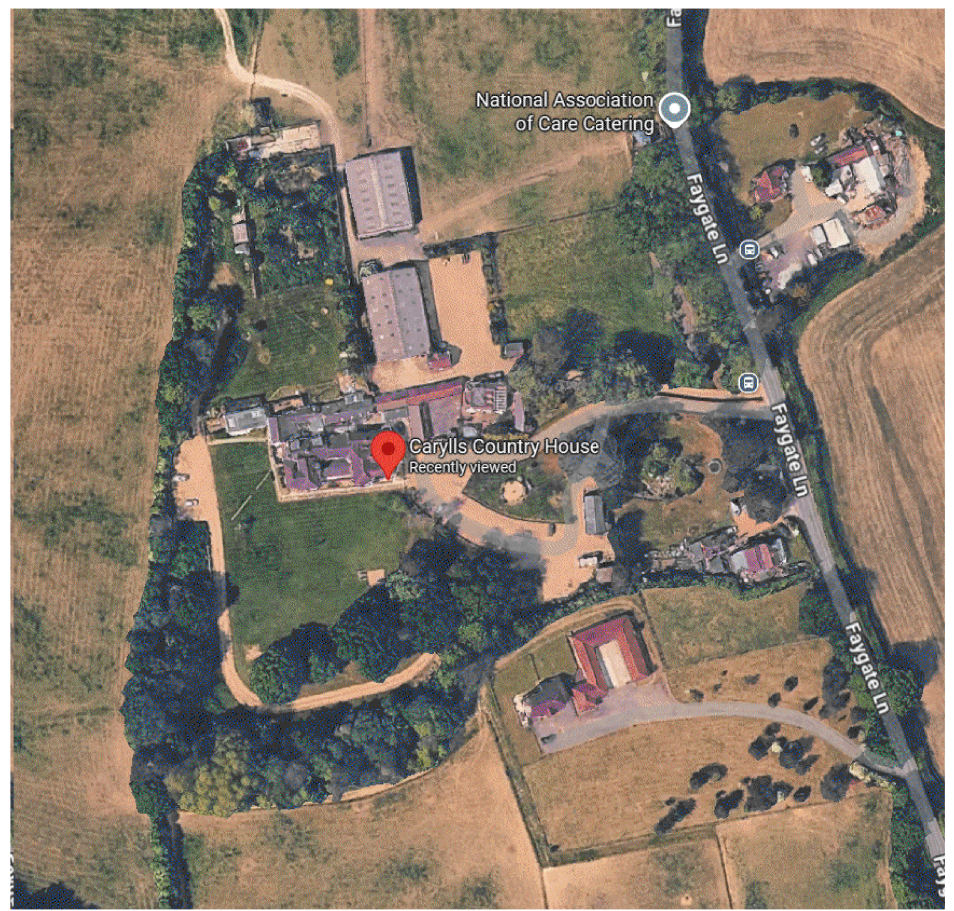

aerial view shows hard standing areas which are not shown on the OS mapping system



01 Location Plan
scale 1:1250 @ A3



02 Aerial View
NTS

NOTES

Site area=
2.02 Hectares (approx)

Building B = 71.78 sqm
Building C = 78.35 sqm

P02	Amended site & development outline	SE	VT	13.05.25
P01	Amended site & development outline	SE	VT	07.05.25
P00	Issued for planning	SE	VT	16.06.25
Rev	Description	Drawn	Chk d	Date

SAFETY, HEALTH AND ENVIRONMENT INFORMATION
Based on the use of experienced and competent contractors working to an approved method statement list unusual residual hazards / risks are listed below or the statement 'NO UNUSUAL RISKS'

All dimensions in millimeters. All dimensions and levels are to be checked on site by the main contractor prior to commencing works. It is the main contractor's responsibility to inform the client/ Project Manager of any discrepancies.

This drawing is the property of BLAKDOG LIMITED and may not be reproduced or disclosed to a third party in any form without written permission.

Carylls Country House

Existing

Location Plan

STATUS		PROJECT NO.	
Planning		CCH	
DRAWING NUMBER		CCH -BC- PL -500	
ORIGINATOR	DATE	SCALE @A3	SIZE
org	16.07.25	1:1250	A3
CONT	DATE	SCALE @A3	SIZE
ch	16.07.25	1:1250	A3
ISSUE	DATE	SCALE @A3	SIZE
1	16.07.25	1:1250	A3

CHECKED
SE

APPROVED
VT

NOTES
USE FIGURED DIMENSIONS IN REFERENCE TO SCALED. CHECK ALL DIMENSIONS ON SITE BEFORE FABRICATION OR SETTING OUT.