
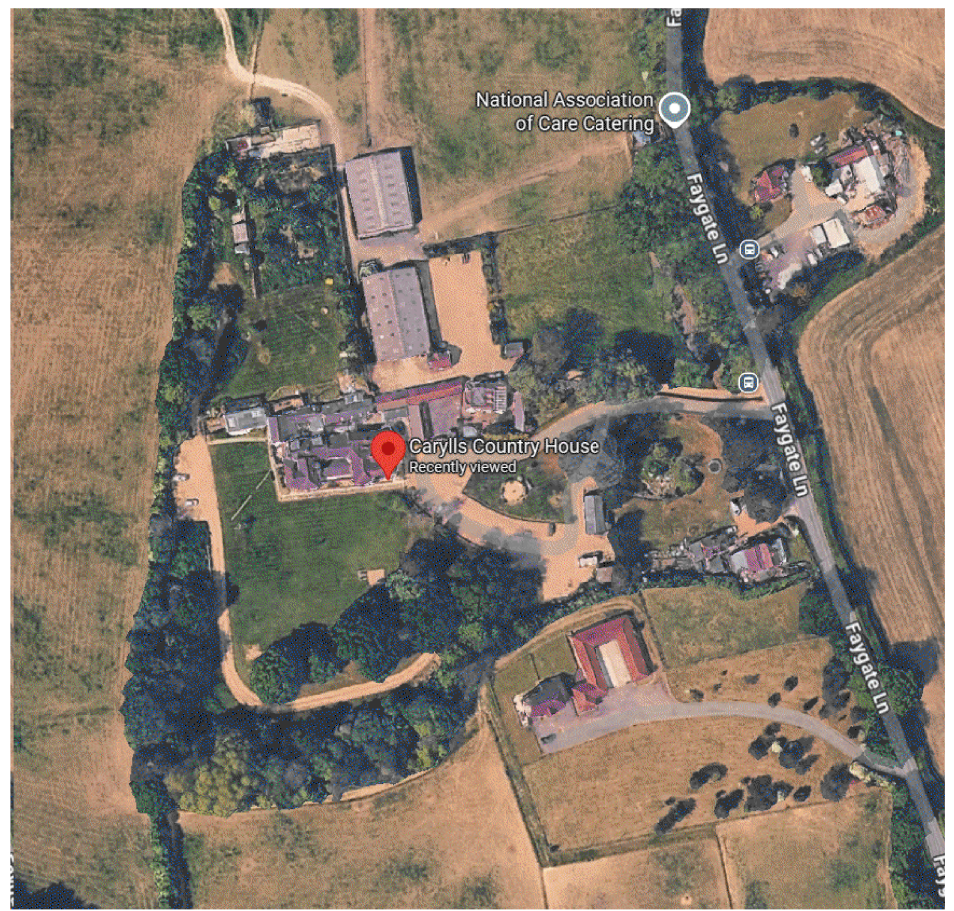


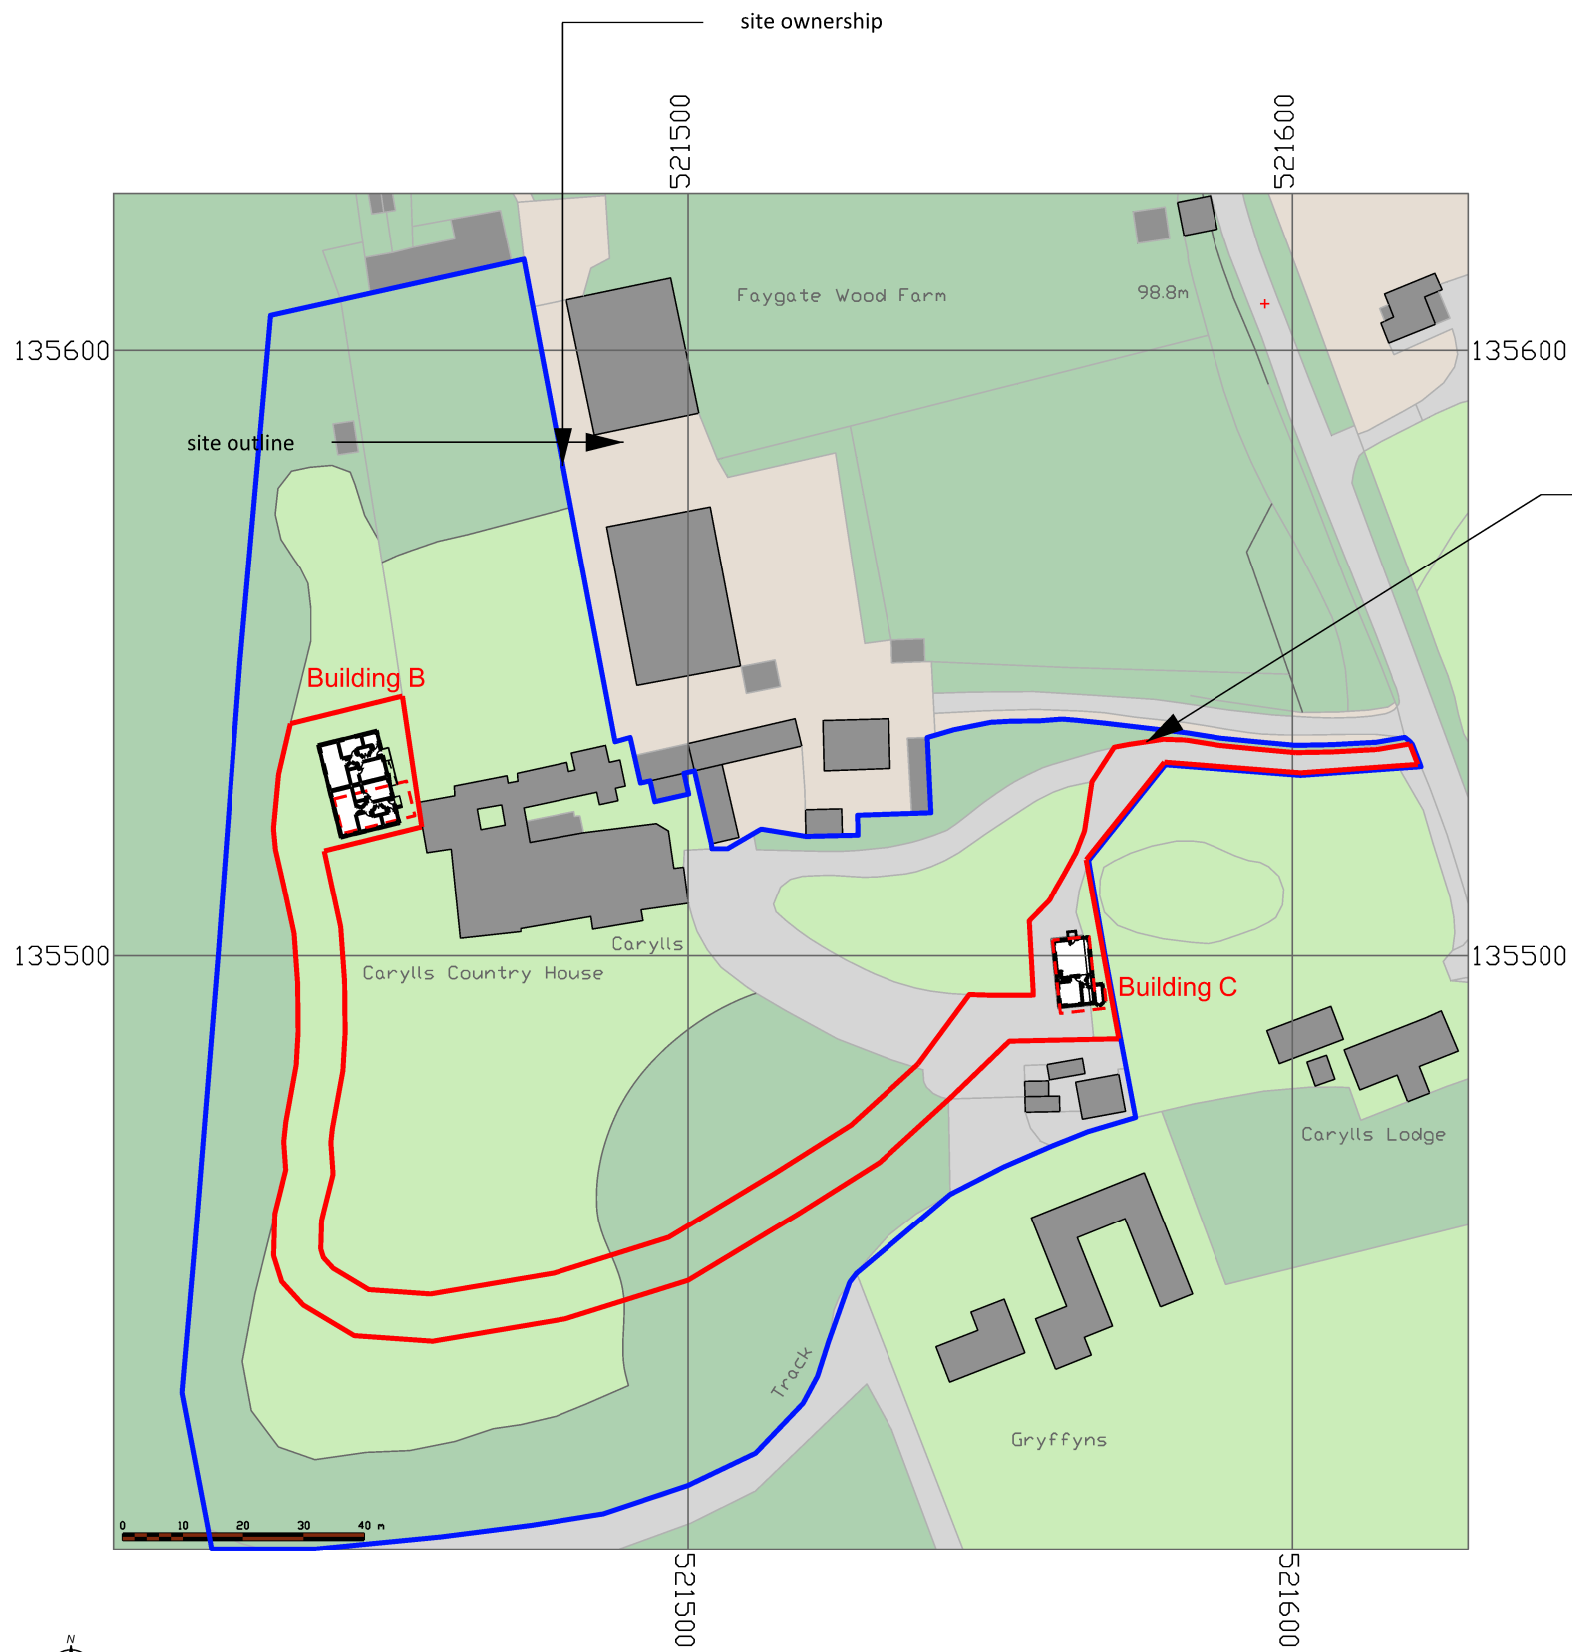

aerial view shows hard standing areas which are not shown on the OS mapping system

01 Location Plan
scale 1:1250 @ A3

02 Aerial View
NTS

NOTES

Site area=
2.02 Hectares (approx)

Building B = 71.78 sqm
Building C = 78.35 sqm

P02	Amended site & development outline	SE	VT	13.05.25
P01	Amended site & development outline	SE	VT	07.05.25
P00	Issued for planning	SE	VT	16.07.25
Rev	Description	Drawn	Chk	Date

SAFETY, HEALTH AND ENVIRONMENT INFORMATION
Based on the use of experienced and competent contractors working to an approved method statement list unusual residual hazards / risks are listed below or the statement 'NO UNUSUAL RISKS'

All dimensions in millimeters. All dimensions and levels are to be checked on site by the main contractor prior to commencing works. It is the main contractor's responsibility to inform the client/ Project Manager of any discrepancies.

This drawing is the property of BLAKDOG LIMITED and may not be reproduced or disclosed to a third party in any form without written permission.

Carylls Country House

Proposed

Location Plan
Proposed Building B & C

STATUS	PROJECT NO.			
Planning	CCH			
DRAWING NUMBER	CCH-BC- PL -600			
A				
ORIGINATOR	DATE	SCALE @A3	SIZE	ISSUE
org	01.08.25	1:1250	A3	P02
CHECKED	APPROVED	NOTES		
SE	VT	USE FIGURED DIMENSIONS IN REFERENCE TO SCALED. CHECK ALL DIMENSIONS ON SITE BEFORE FABRICATION OR SETTING OUT.		