



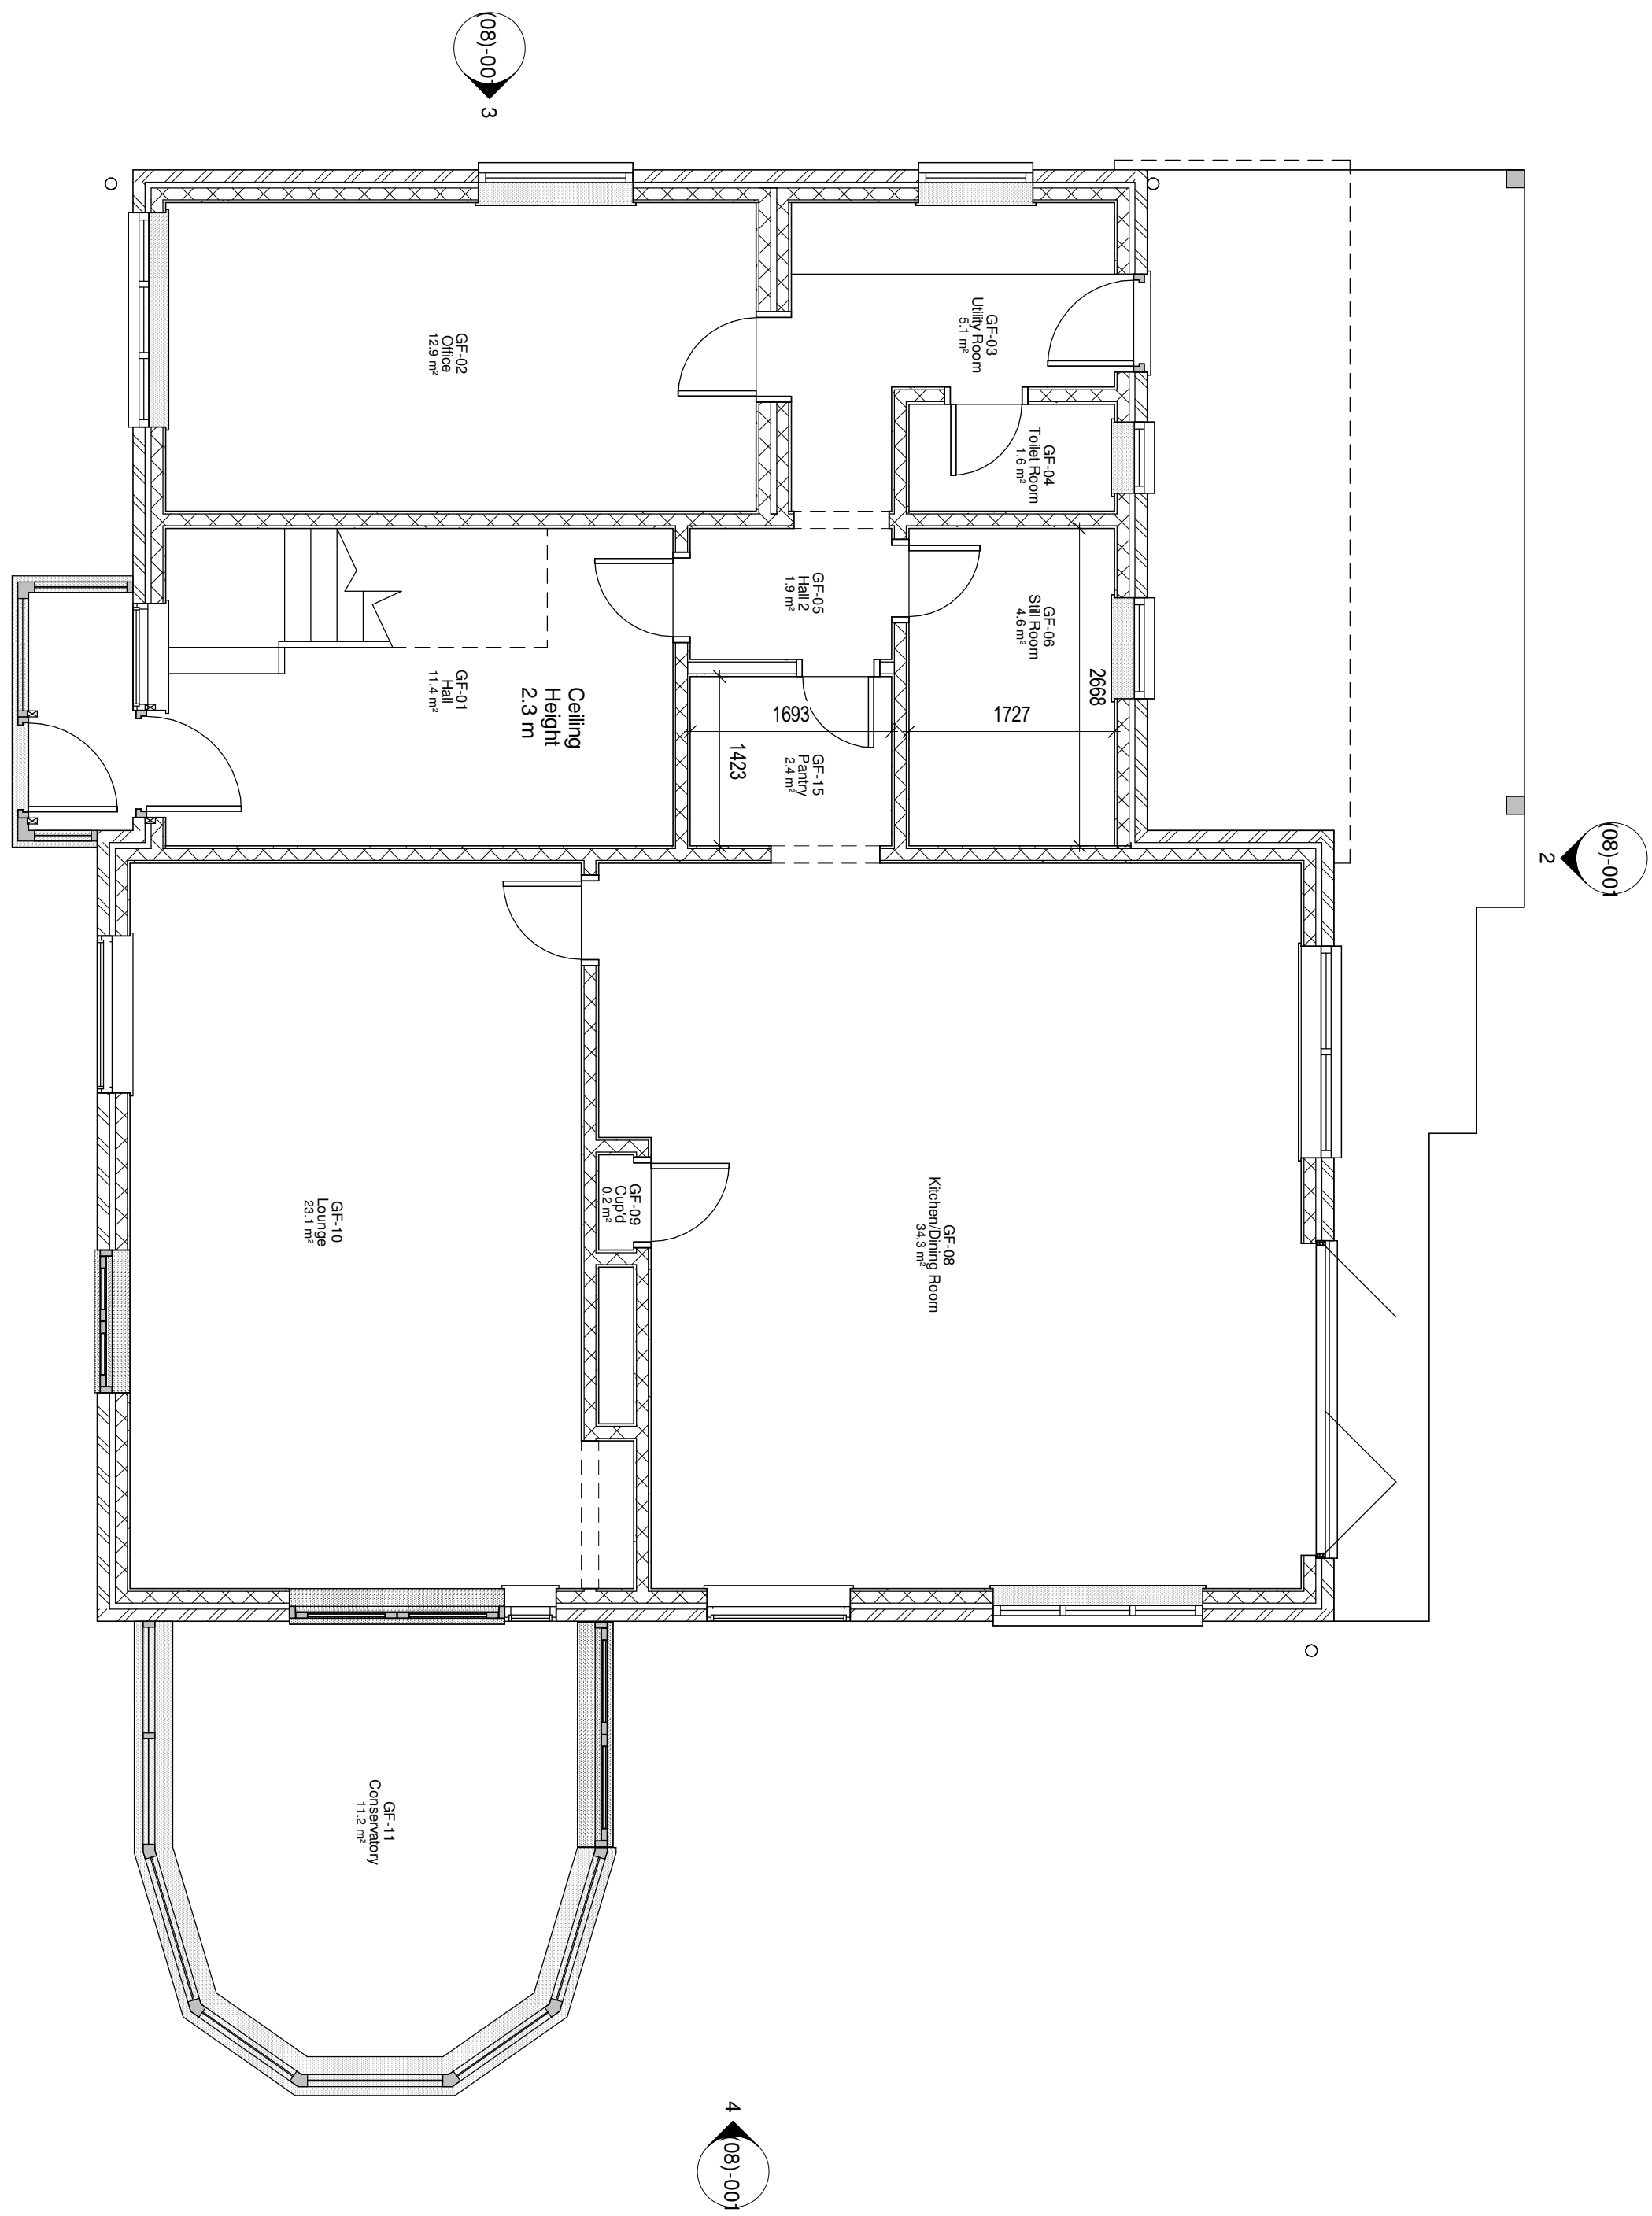

1 Ground Floor - Proposed Plan
1 : 50

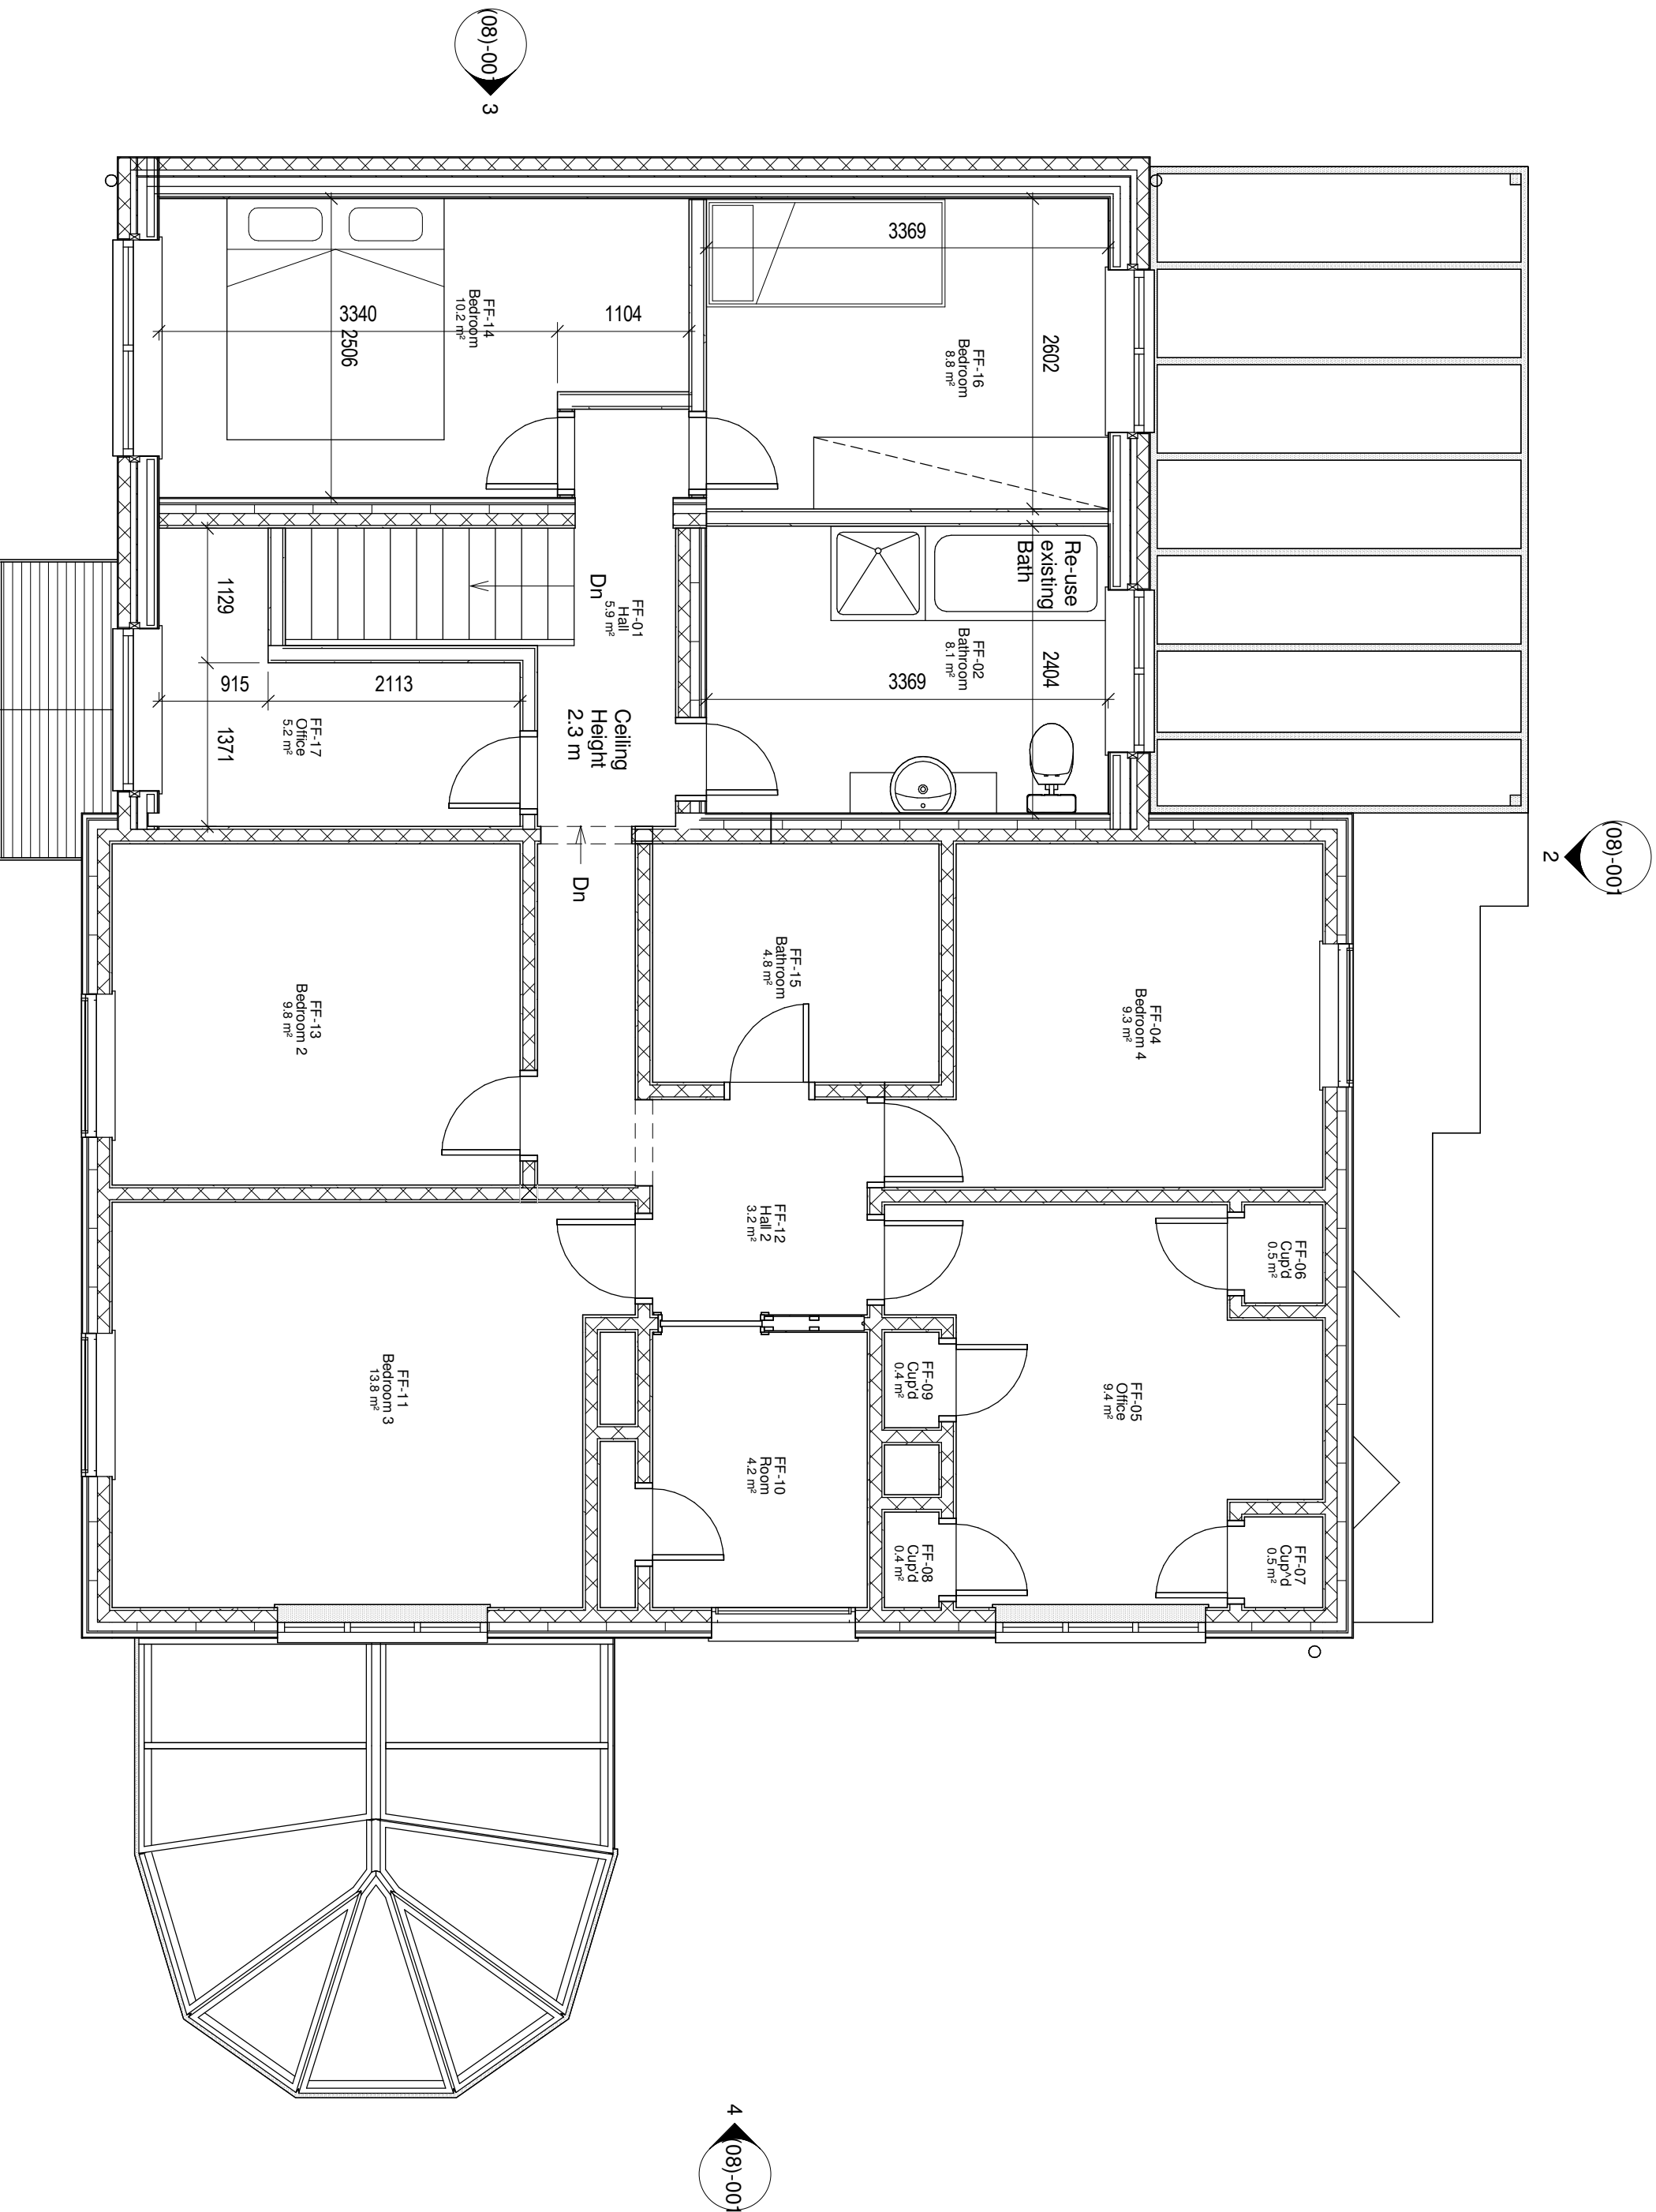

2 First Floor - Proposed Plan
1 : 50

D	Revision 4	LDV	LDV	16/1/26
C	Revision 3	LDV	LDV	16/1/26
B	Revision 2	LDV	LDV	04/1/25
A	Revision 1	LDV	LDV	24/10/25

rev	description	drawn	checked	date
1	Revisions			

status: PRELIMINARY
This drawing is protected under The Copyright, Designs and Patents Act 1988.
used for construction.

LDV Architecture

39 FLOERS ROAD
HOVE, WEST SUSSEX
BN1 3PD

TELEPHONE + 44(0)1453 541 586
EMAIL info@ldvarchitecture.co.uk

client: Mr & Mrs ALDERMAN

project: BRACKEN

title: PROPOSED PLANS 1

scale: 1 : 50 @ A1

date: 24/10/25

drawn: LDV

checked: LDV

job no: P2533
drawing no: (07)-001
revision: D

