



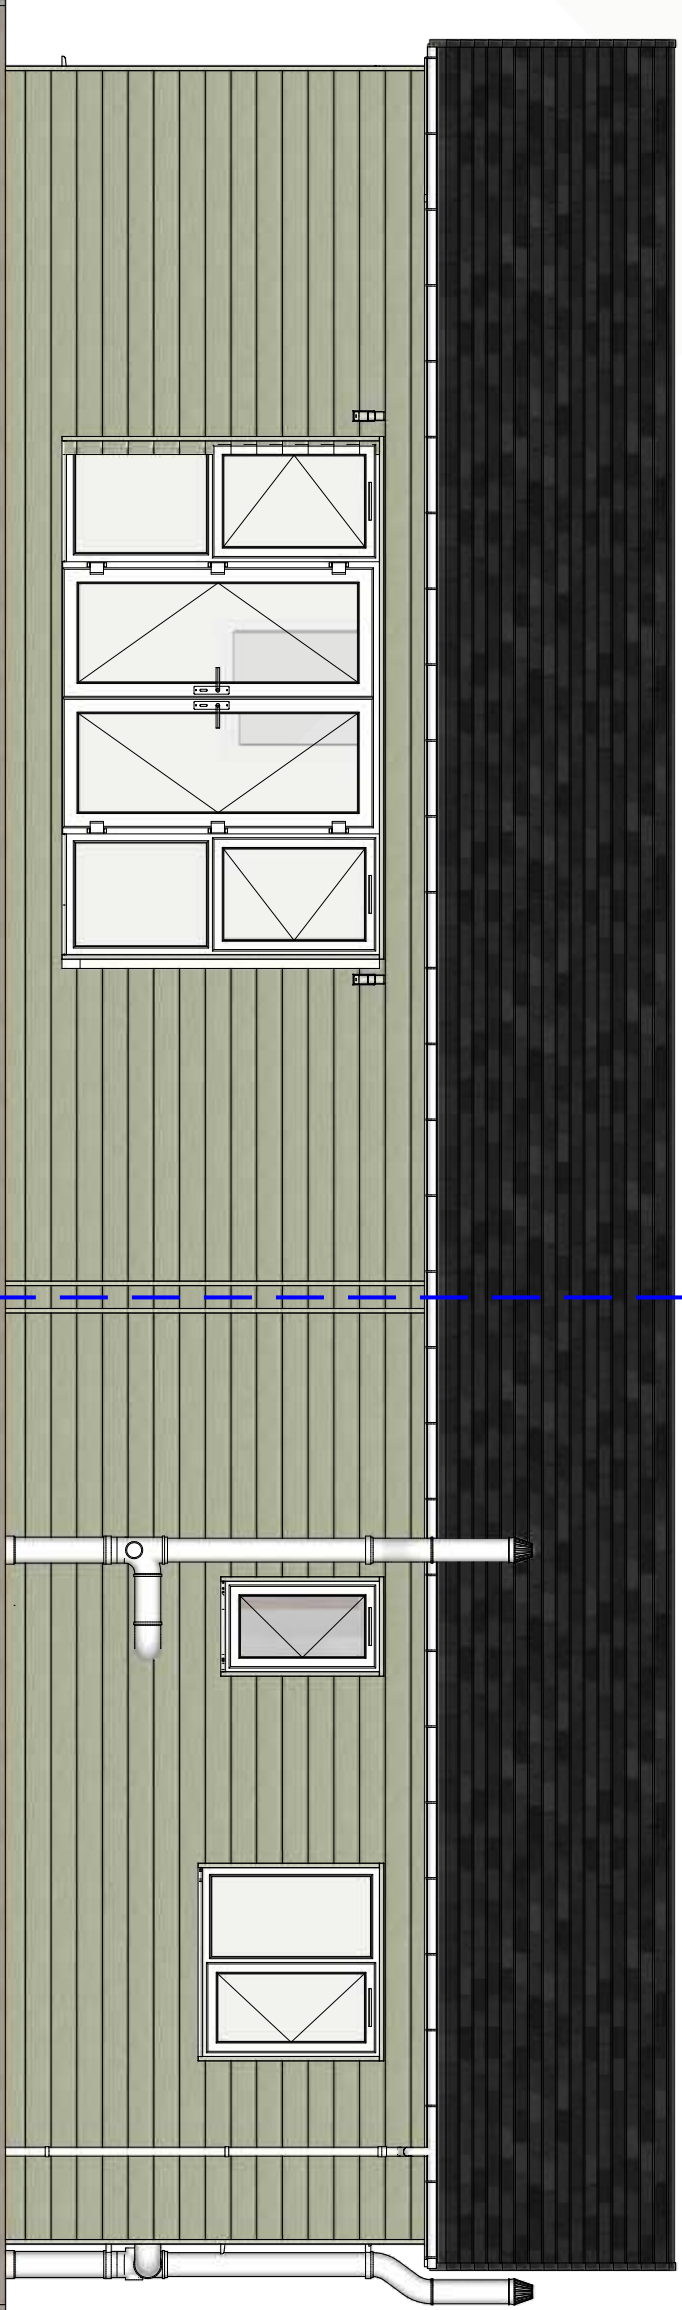

South Elevation

PROPOSED
JOINT
LINE

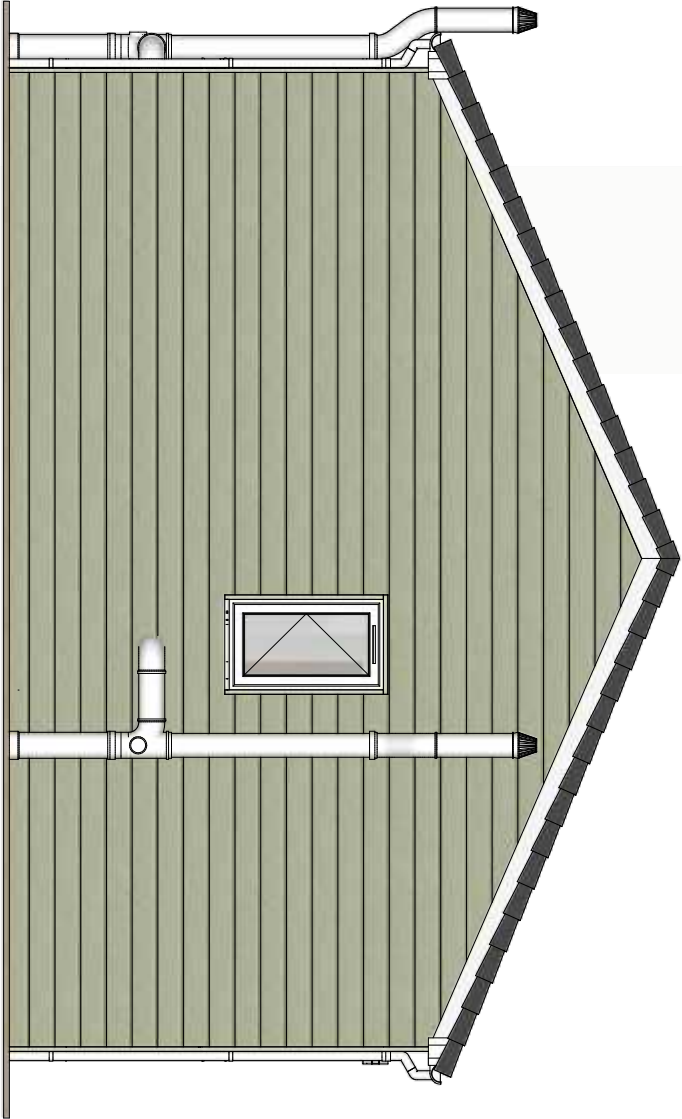

East Elevation

1m

10m