



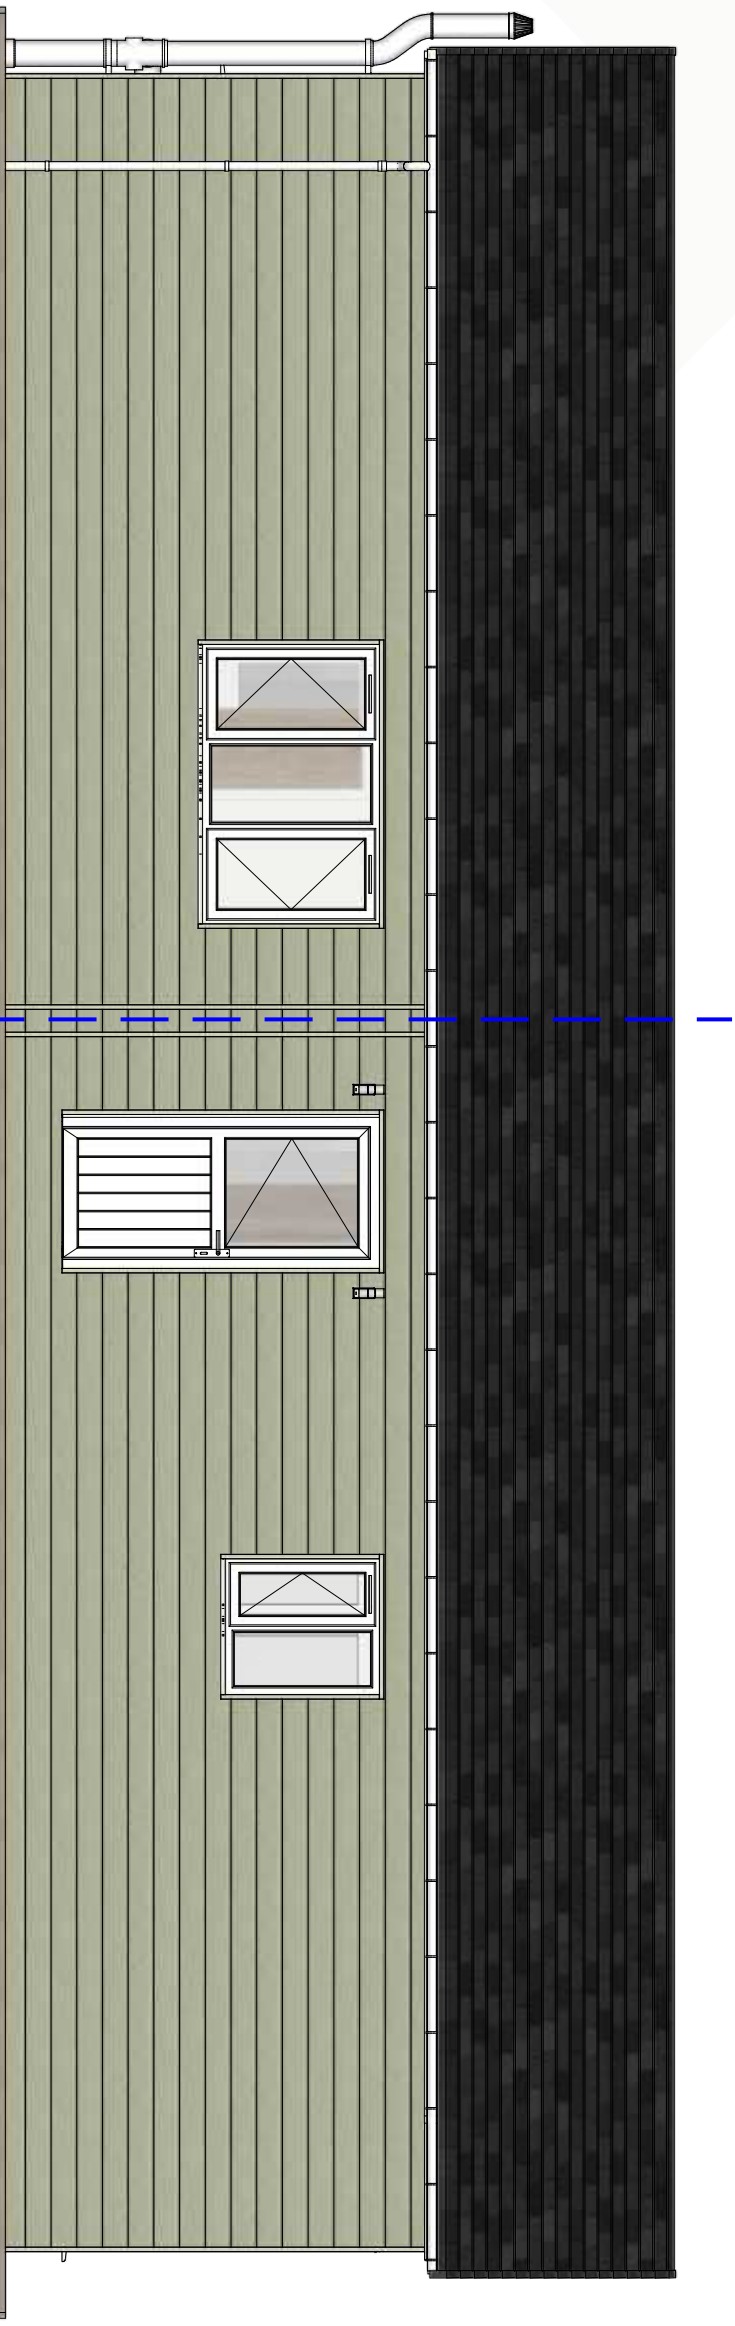

North Elevation

PROPOSED
JOINT
LINE

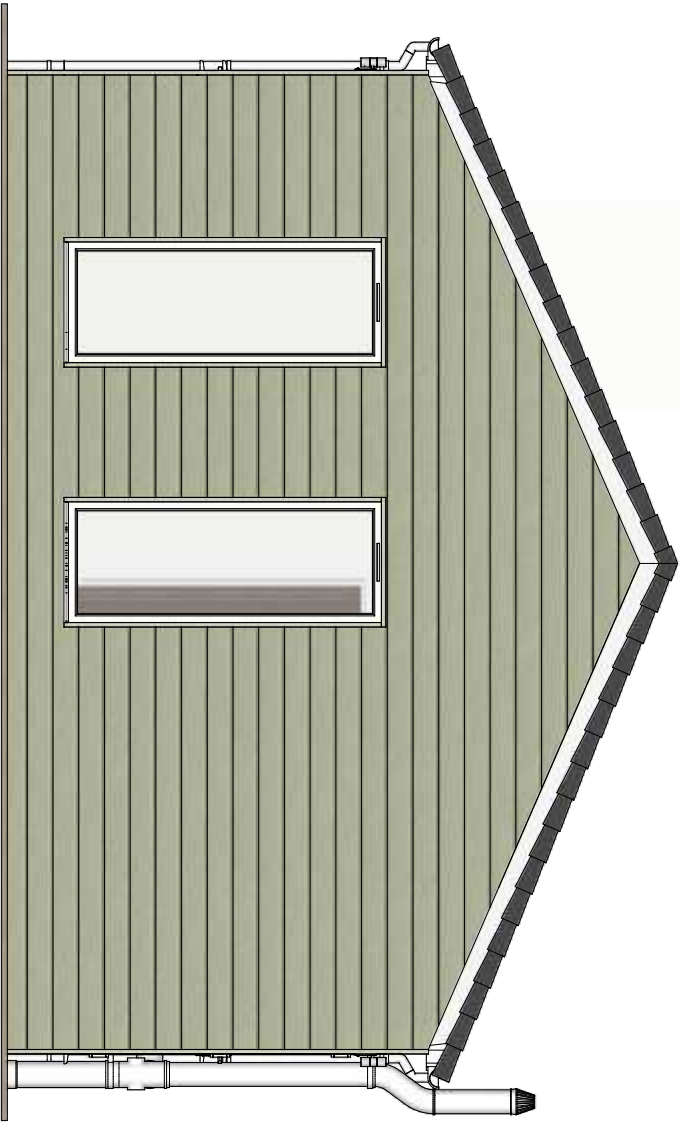

West Elevation

