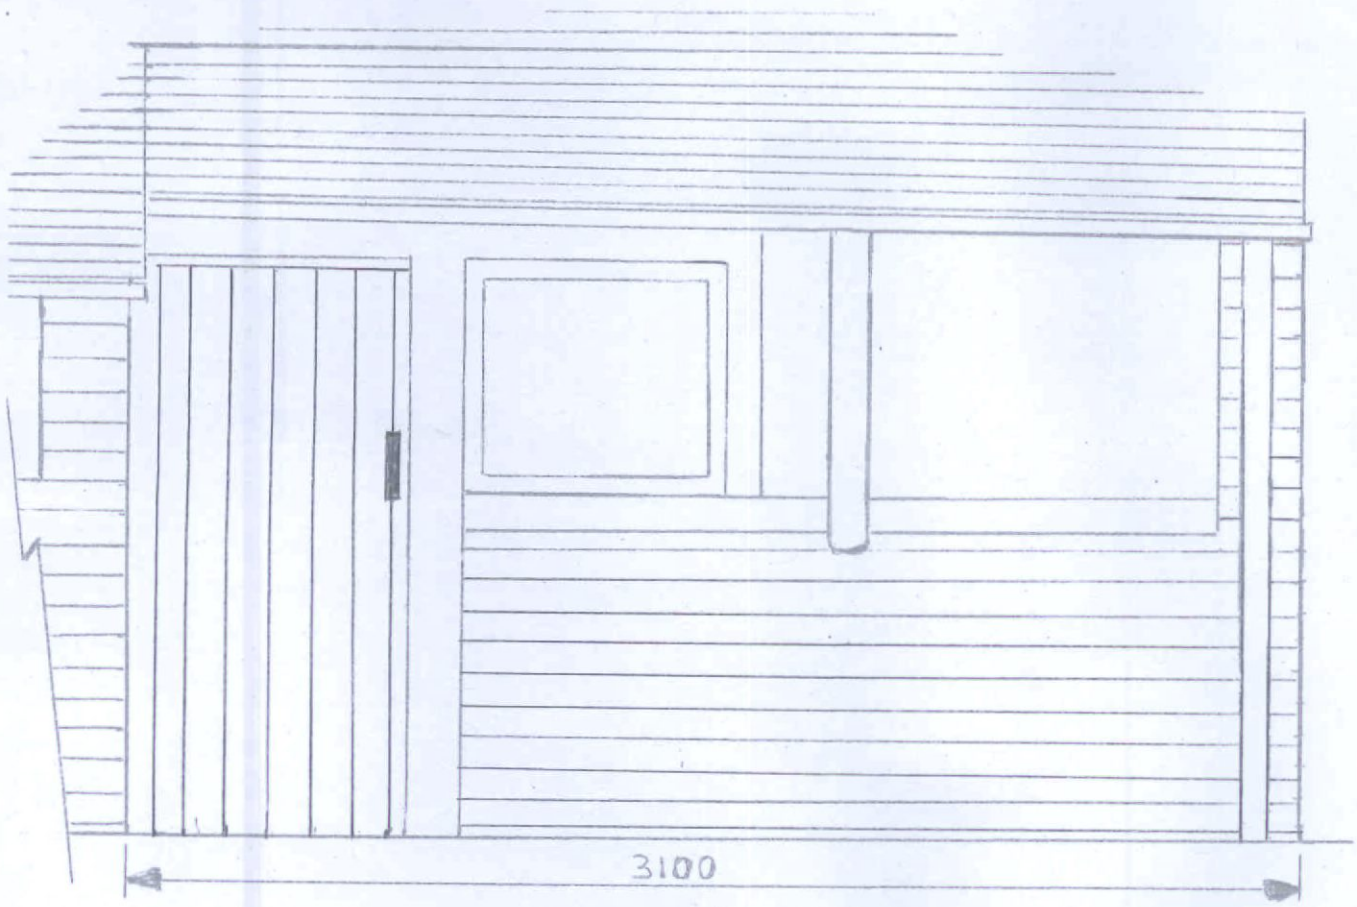

Front View

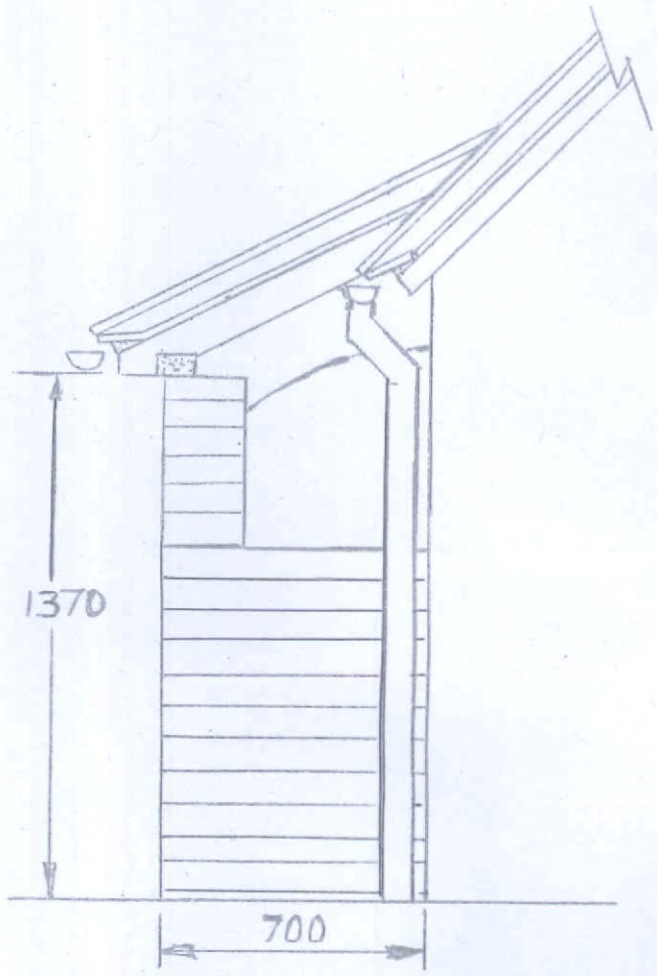

Side View

EXISTING

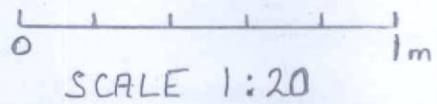

SCALE 1:20

Paper Size: A3 Portrait

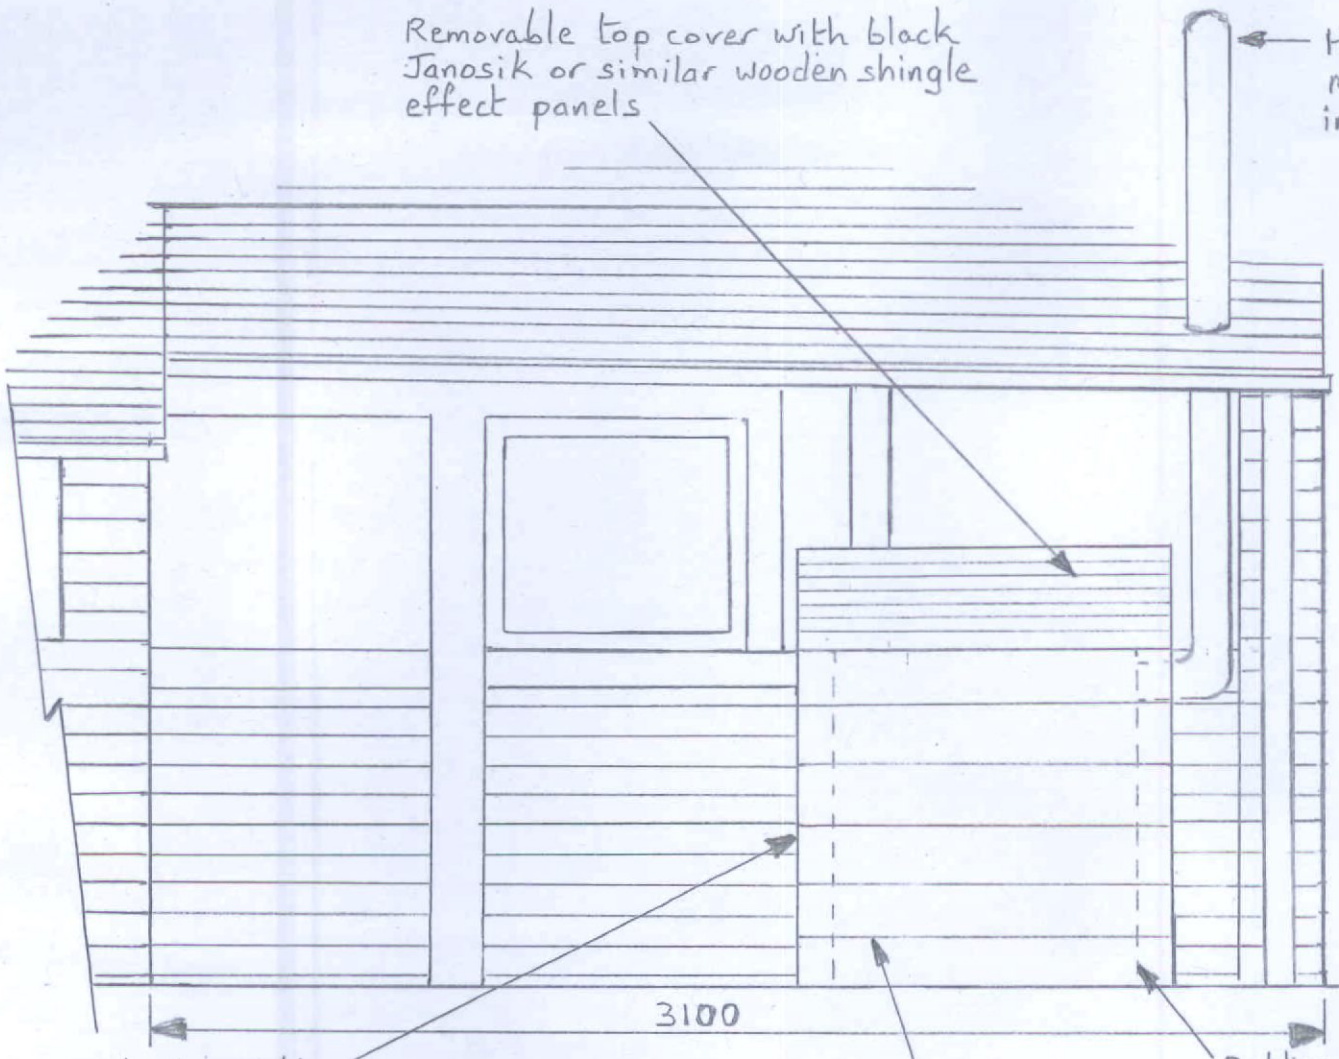

Front View

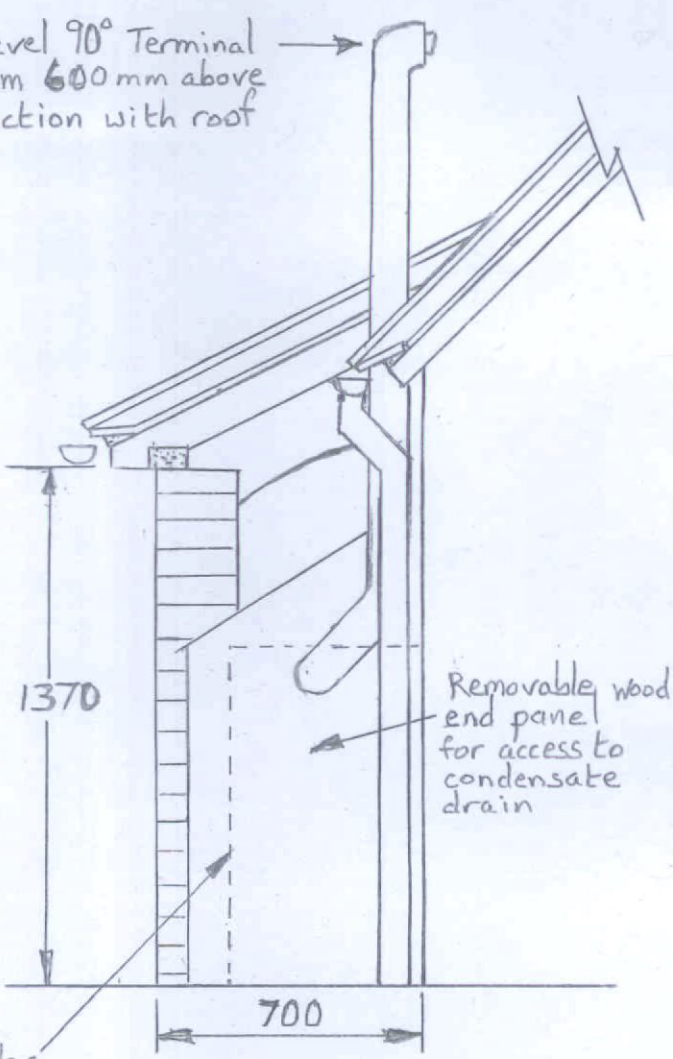

Side View

NOTE: Boiler now sited to allow access to both ends and top for maintenance without obstructing window or interfering with frame

PROPOSED

Structure housing external Boiler at
STUBBONS LYNWICK STREET RUDGWICK
WEST SUSSEX RH12 3DN
Drg No DL01B Rev0 17/9/26