Rev	Change	Date

Site Plan (Scale 1/500)

SCALE 1/500

0 10 20 30 40 50

metres

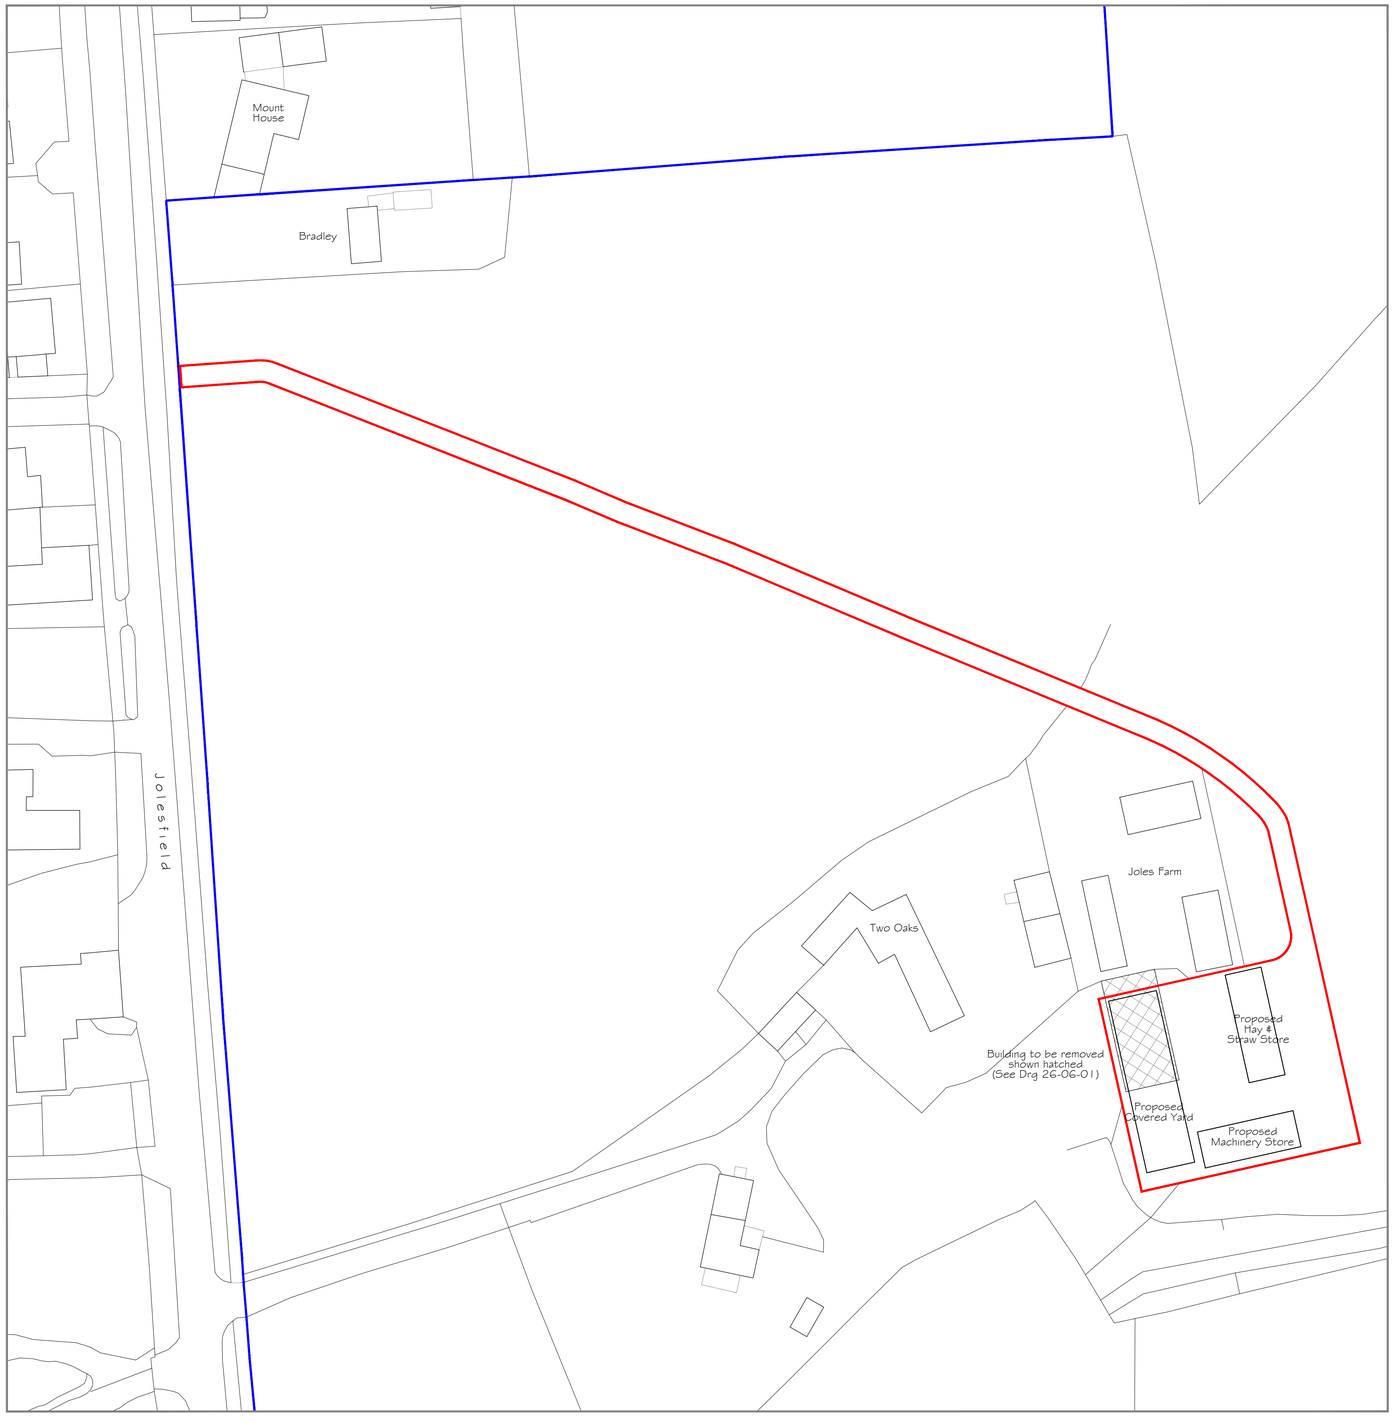

© Crown copyright 2026 Ordnance Survey 100053143

N

W E

S

Location Plan (Scale 1/1250)

SCALE 1/1250

0 25 50 75 100 125

metres

© Crown copyright 2026 Ordnance Survey 100053143

For Plans & Elevations see Drg 26-06-01

Site	Jolesfield Partridge Green West Sussex RH13 8JT
Project	Proposed Covered Yard, Hay & Straw Store and Machinery Store
Title	Site & Location Plans
Date: June 2026	Scales: 1/500 & 1/1250
Drg No: 26-06-02	Rev:

Sheet Size: A1