FRONT ELEVATION



1 : 5000



Block Plan - 1 : 1250

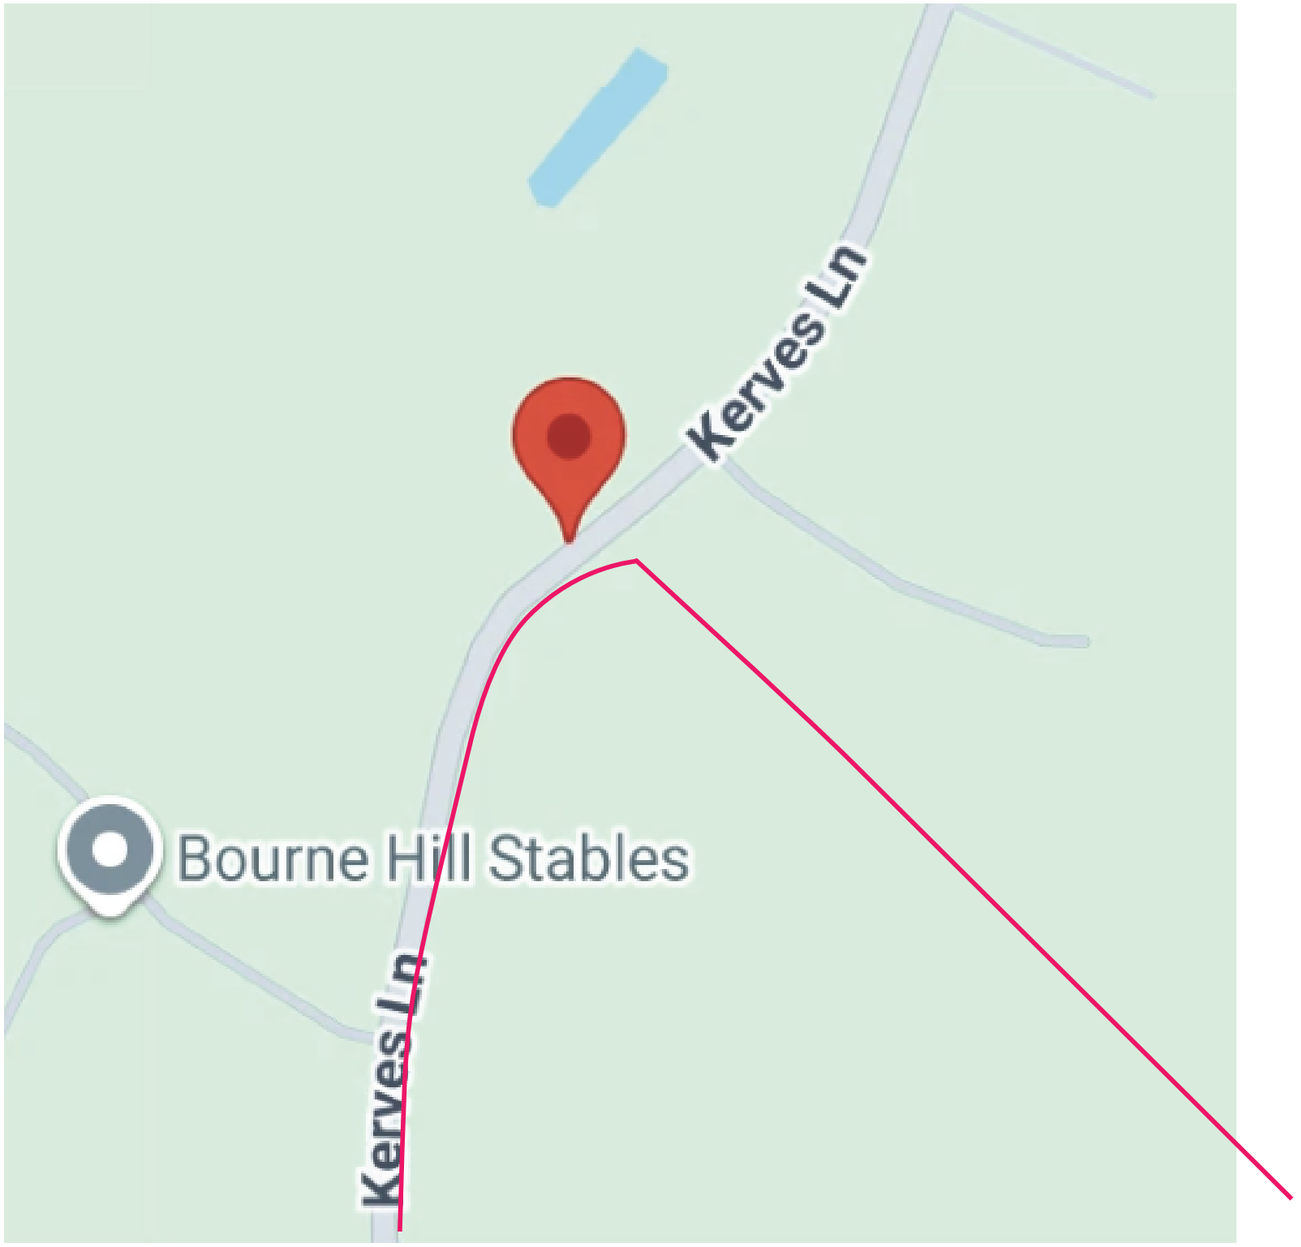

Site Location plan

meters

0 — Scale 1:50 @ A3 — 125

Scale 1:1250 @ A3

CLIENT : Mr L. Fullerton

ADDRESS : Lot 5, Bulls Farm, Sedgwick Lane Horsham

DRAWING NO. 3900_01

TITLE : Site Location & Block Plan

ISSUE : A

DATE : September 2026

DRAWN : AB

SCALE : 1:50

QS CONSULTING
2 Hangrove Cottage
Cudham Road
Downe Kent
BR6 7LE

Land: 01689 857989
Mob: 07793836357
Mail: andy@qsconsult.uk