



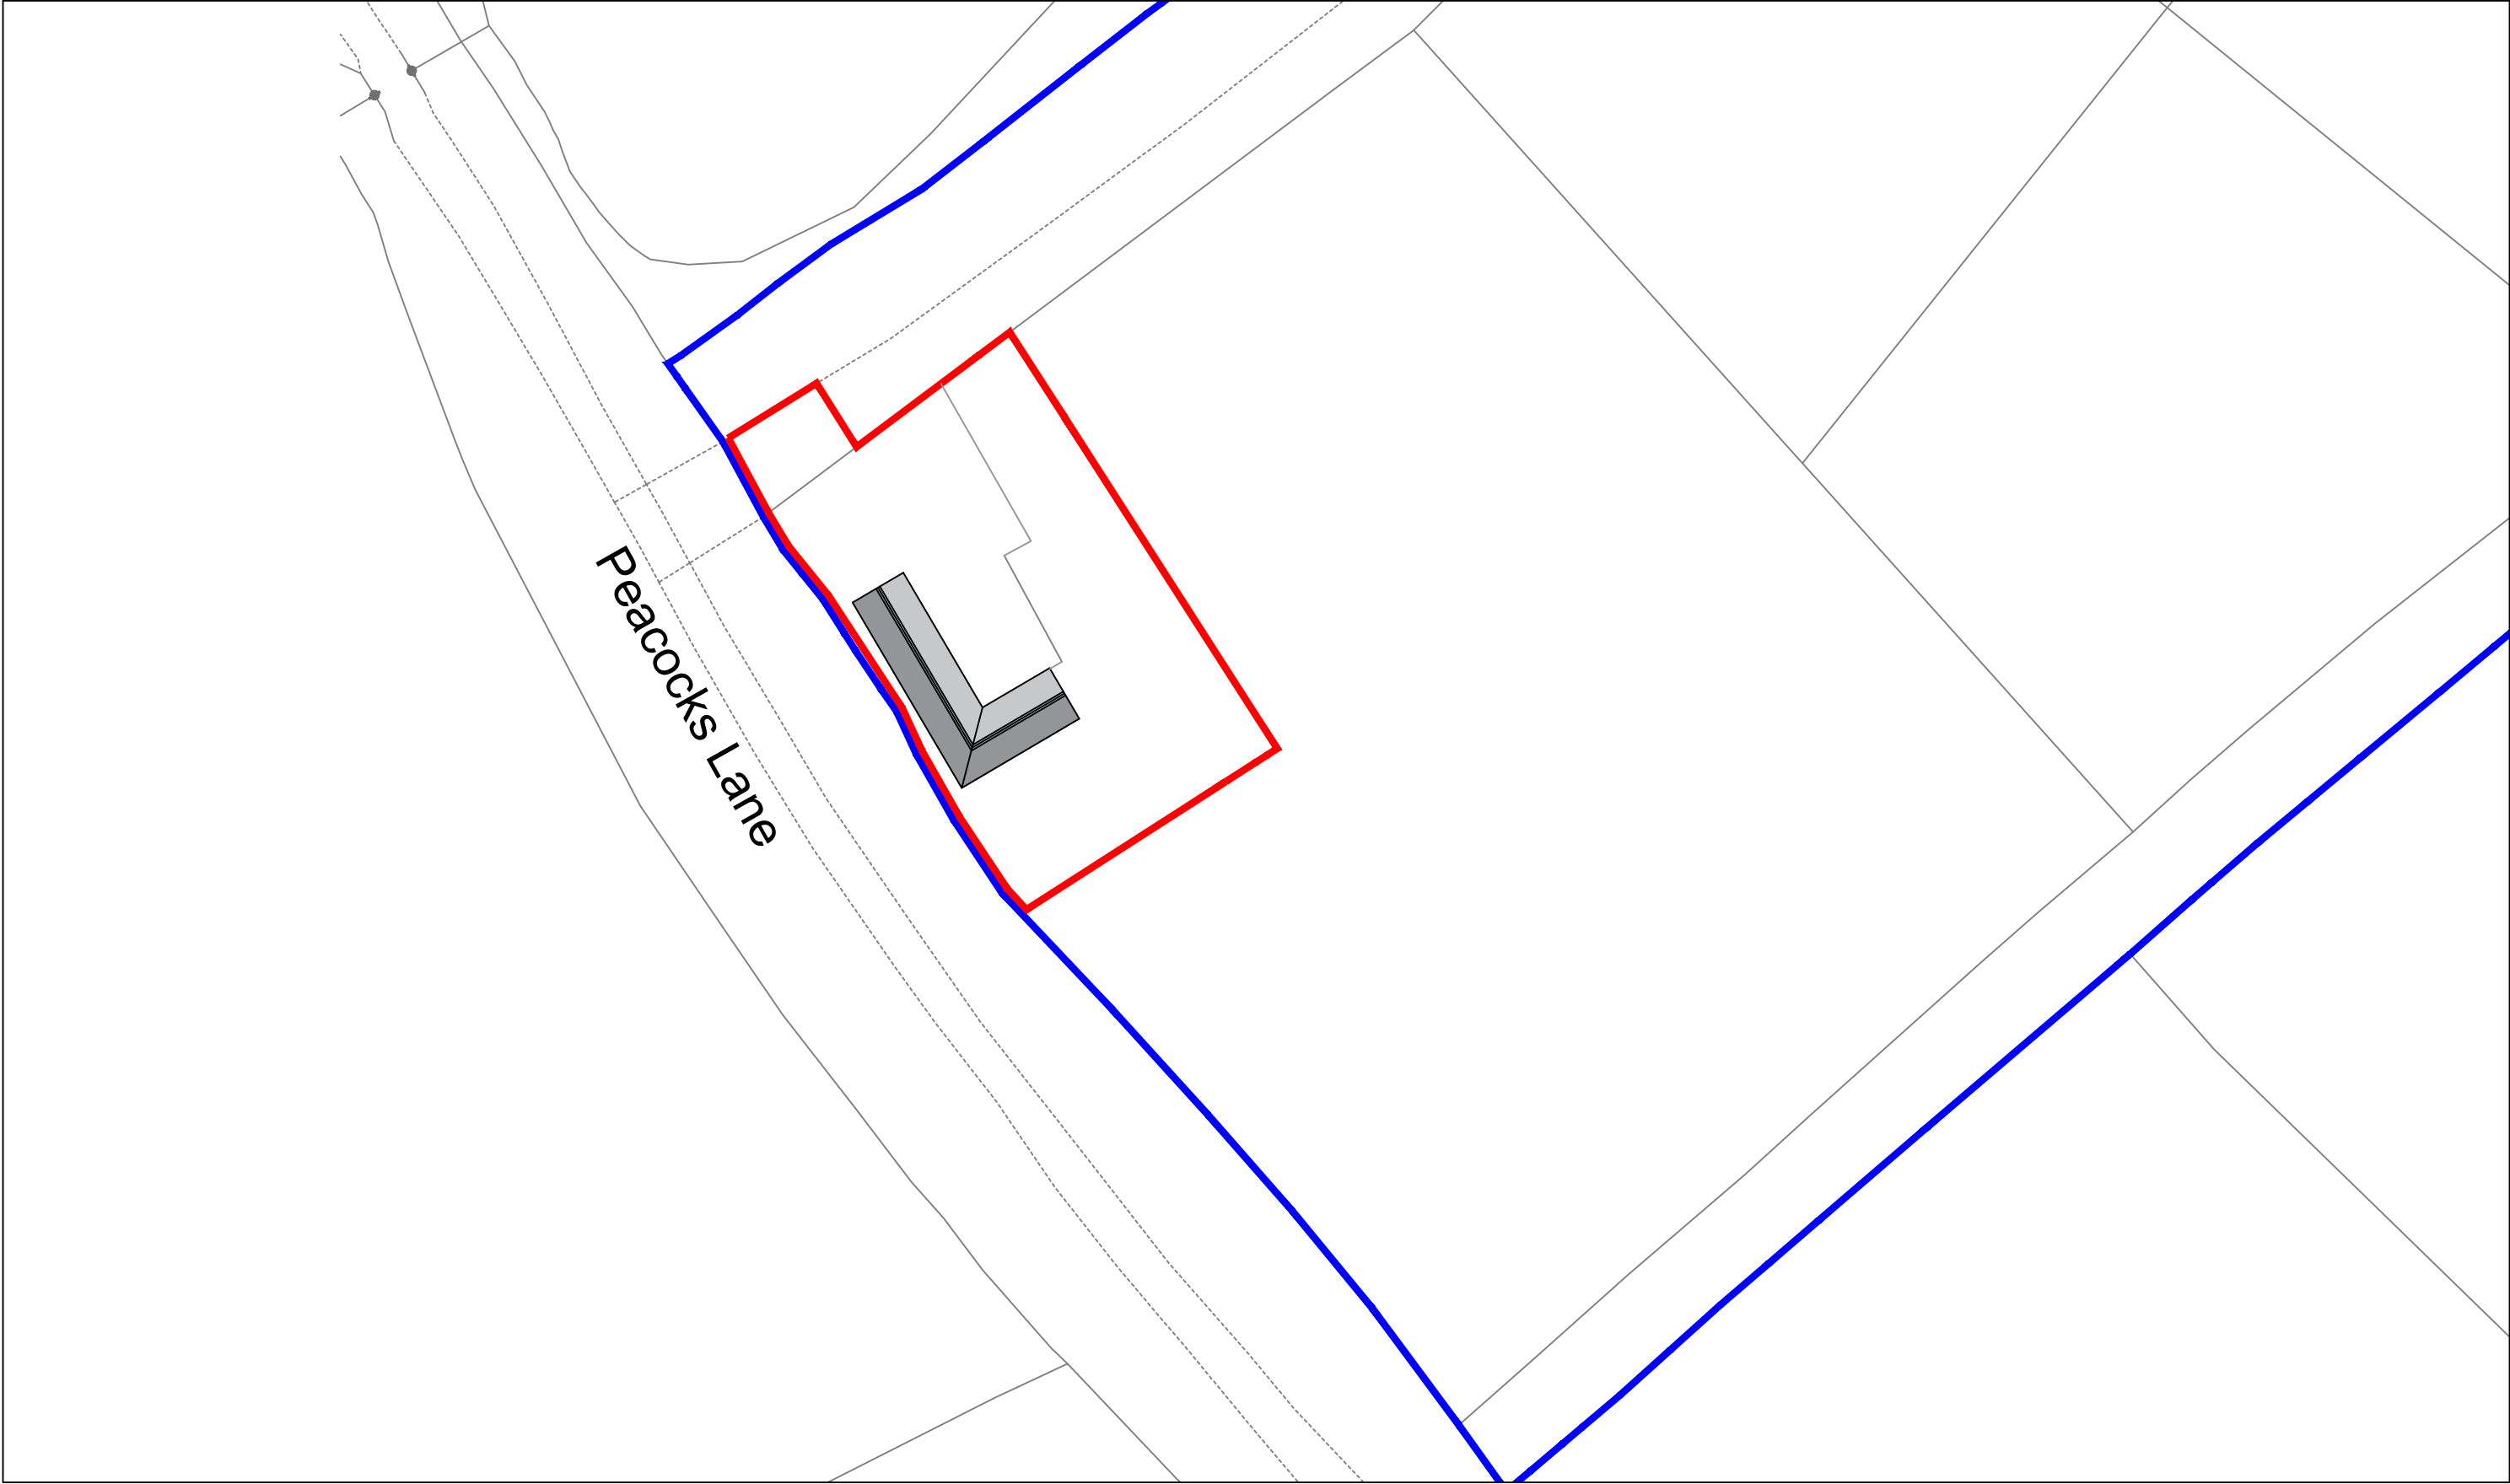

© Crown copyright 2026 Ordnance Survey 100053143

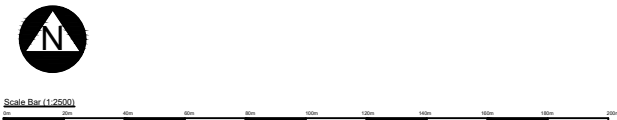

Revision:	A	May 2026	Red line amended
address	The Green, Peacocks Lane, Thakeham, RH20 2LW		
project	Proposed construction of stable		
title	Proposed Block Plan		
scale	1:500 @ A3	date	March 2026
dwg no.	2026.499.04	revision	A

DOWNSVIEW
ASSOCIATES
Chartered Surveyors

Little Acons
Hampers Lane
Storrington
West Sussex
RH20 3HZ
Tel: 01903 746367
Mob: 07525 844965
Email:
mail@downsview-surveyors.co.uk
