0m 1 2 3 4 5

Scale Bar 1:100

MATERIALS KEY:

- Pt Plain clay tile roof.
- Fr Flat Roof.
- Br Facing Brickwork.
- Re Render Finish.
- uW uPVC sealed double glazed casement units.
- Og Obscure glazed.
- Bd Bi-Fold doors



PROPOSED EAST ELEVATION

SCALE 1:100



PROPOSED NORTH ELEVATION

SCALE 1:100

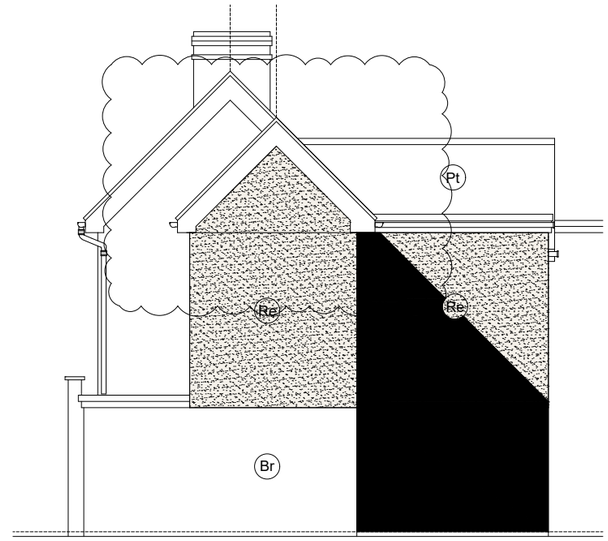

PROPOSED WEST ELEVATION

SCALE 1:100

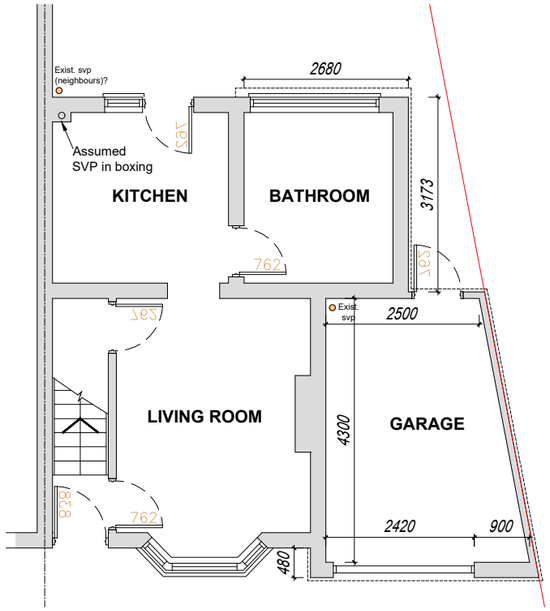

PROPOSED GROUND FLOOR PLAN

SCALE 1:100

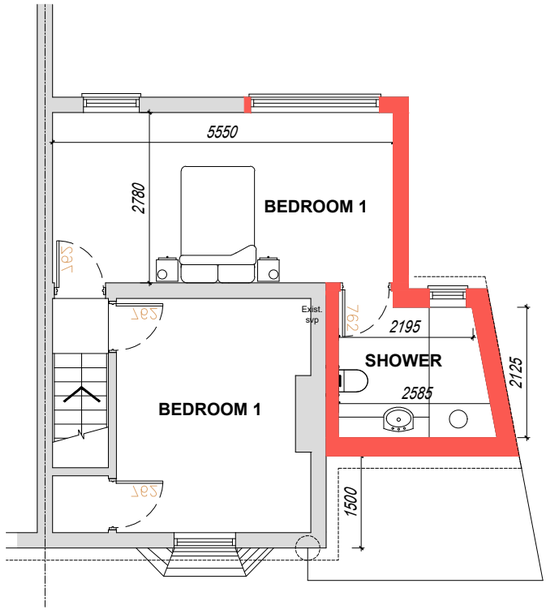

PROPOSED FIRST FLOOR PLAN

SCALE 1:100

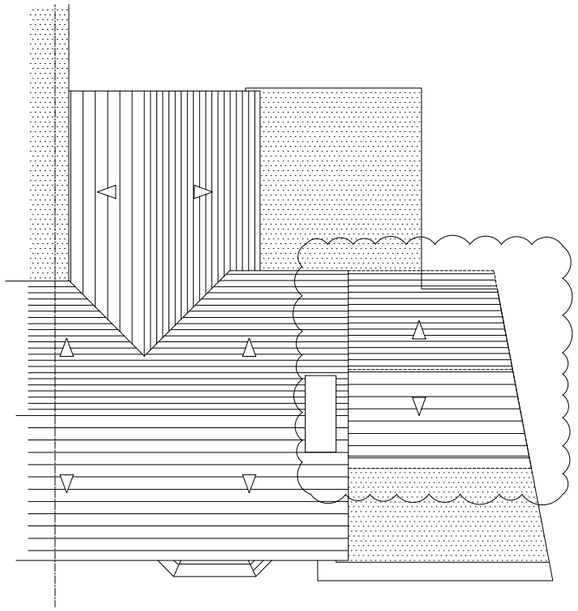

PROPOSED ROOF PLAN

SCALE 1:100

REV	DESCRIPTION	DATE
P4	ROOF REVD AS PER PLANNERS	14.10.2026
P3	ISSUED FOR CLIENT APPROVAL	27.07.2026
P2	ISSUED FOR CLIENT APPROVAL	22.06.2026

Copyright reserved.
This drawing may only be used for the client and location specified in the title block. It may not be copied or disclosed to any other third party without prior written consent from DMA Building Designs. Prior to any works commencing on site, DMA Building Designs is to be contacted regarding the current status, revision or regulatory approval of this drawing.

1. The works shown have been drawn for submission to the local planning authority and are not to be used for construction.
2. No works shall commence until planning approval has been given by the local authority.
3. No works to commence without either full plans building control approval or a building notice served with the local authority.
4. The dimensions indicated are approximate and subject to site checks by the contractor prior to commencement.
5. DMA Building Designs accept no responsibility for any unknown factors which either preclude the works from construction or add additional costs, ie location of public sewers and underground services, abnormal foundation designs, due to trees, ground conditions or any underground structure or obstruction. condition of the existing building.

DMA BUILDING DESIGNS

UNIT 4B, RUDGWICK BRICKWORKS, LYNWICK ST
RUDGWICK, HORSHAM, WEST SUSSEX, RH12 3DH.
TEL No 01403 822220 Mobile 07730 523447
Email - admin@dmabuildingdesigns.co.uk

CLIENT
MRS P BRADSTOCK

PROJECT
FIRST FLOOR REAR AND SIDE EXTENSION. ROOF TO SIDE AND CONTINUE EXISTING ROOF AND FLAT FLOOR TO THE REAR.

DRAWING
PROPOSED FLOOR PLANS AND ELEVATIONS
1 VICTORY ROAD, HORSHAM,
WEST SUSSEX, RH12 2JF

SCALE @ A3	DATE	DRG No	REVISION
1:100	NOV 2023	DE1212 / 03	P4