


P:\LONDON PROJECTS\2018\1880_SOUTHWATER PHASE 5\01 CAD\02 SHEET LAYOUT\EXA_1880_703 TYPICAL TREE PIT WITH GEO CELLULAR SYSTEM.DWG

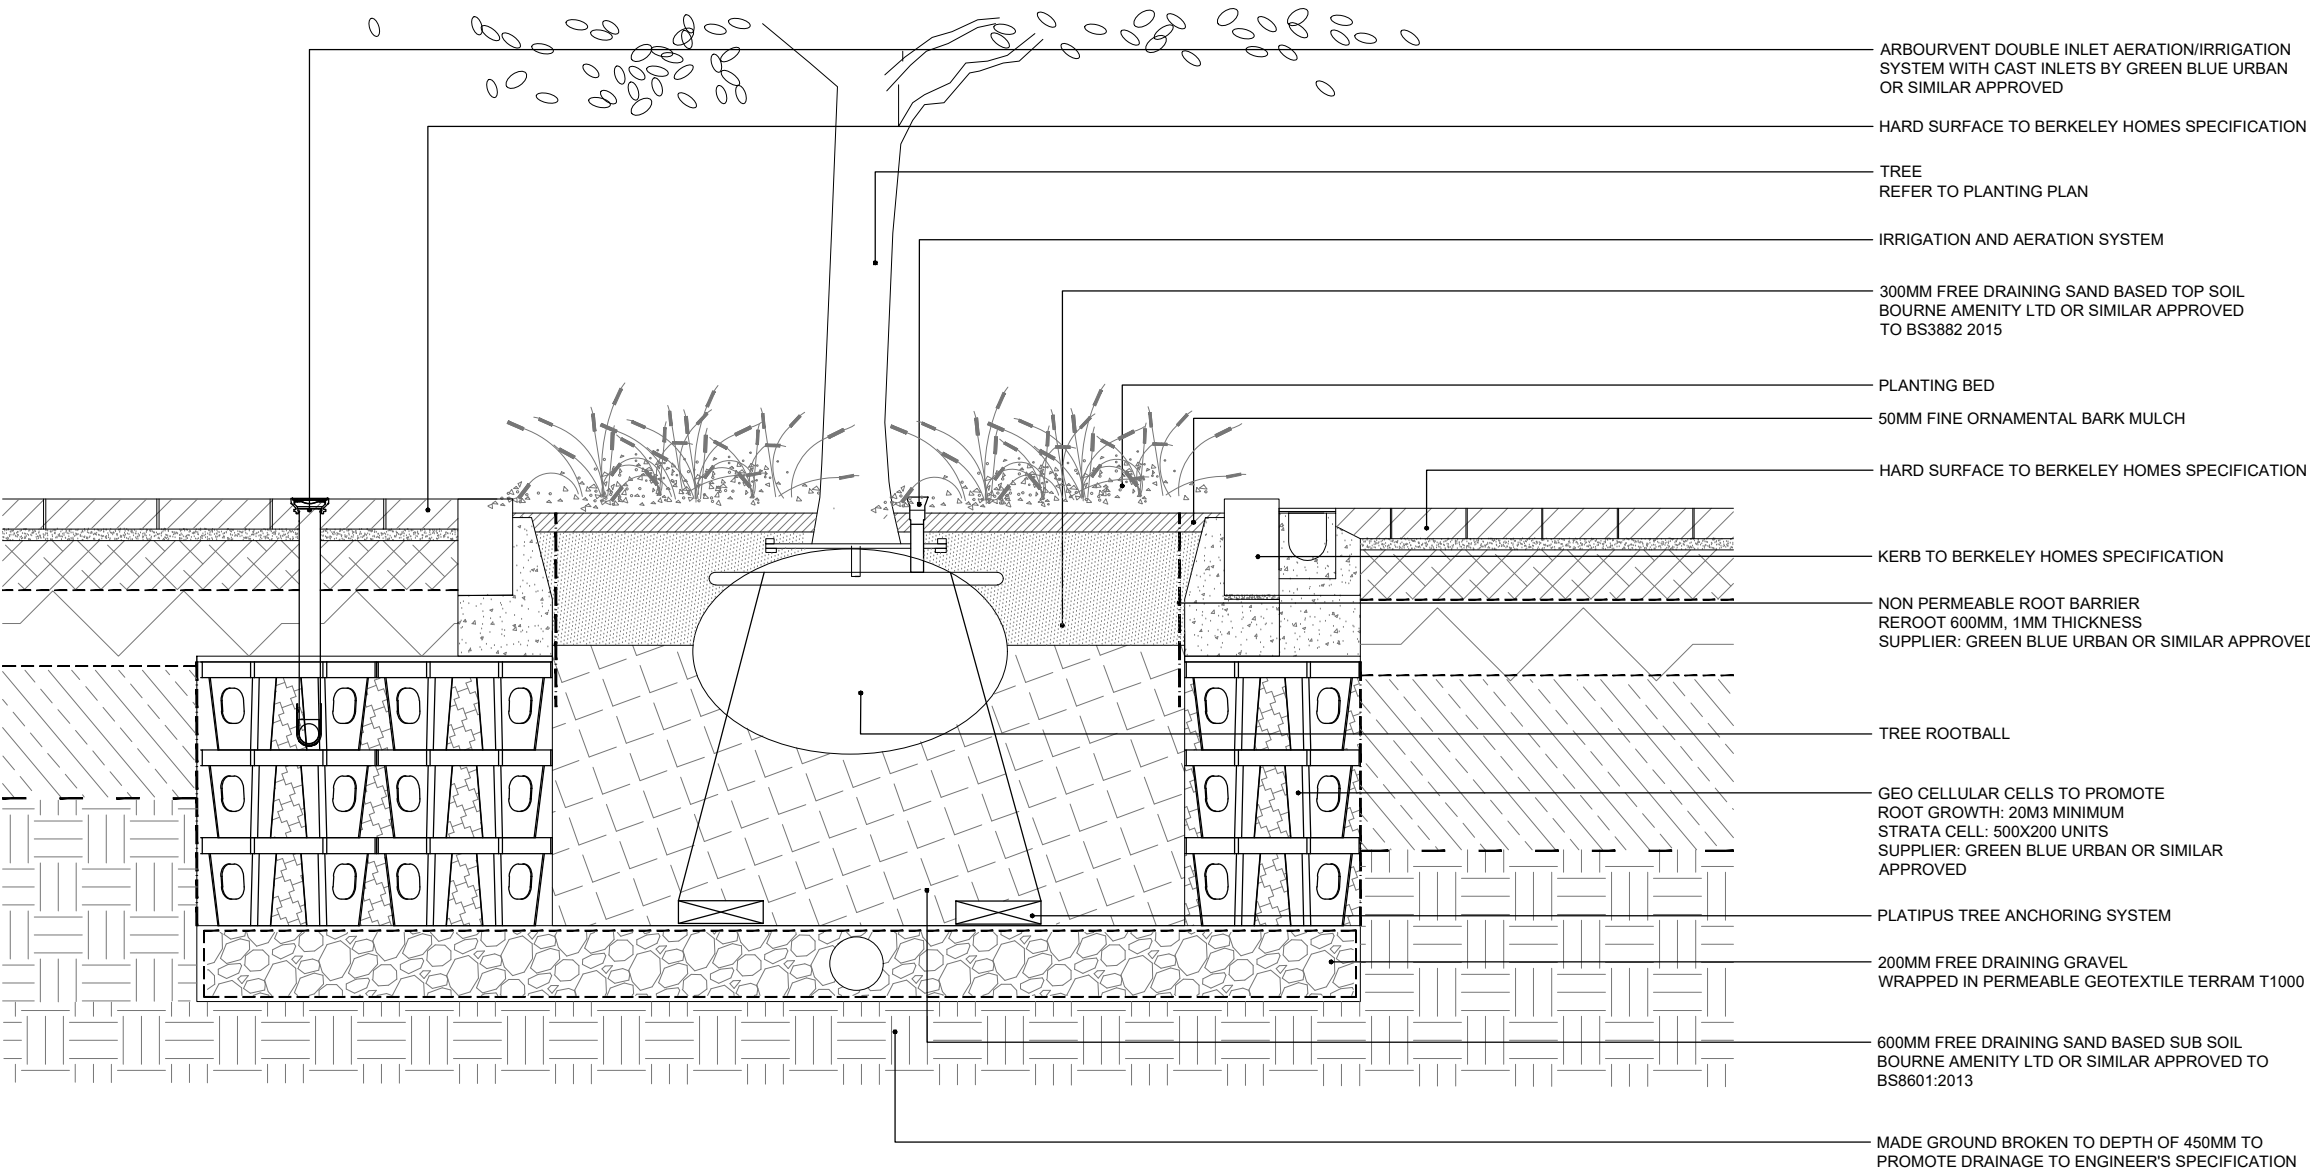

01
703
TYPICAL TREE PIT IN HARD PAVING WITH GEO CELLULAR SYSTEM
SECTION
SCALE 1:20



No dimensions are to be scaled from this drawing.
All dimensions are to be checked on site.
Area measurements for indicative purposes only.

This drawing is the property of Exterior Architecture Ltd.
No part of the drawing may be reproduced in any manner without
permission from Exterior Architecture Ltd.

Client
**BERKELEY HOMES (SOUTHERN)
LTD**

Rev	Description	Date
----	----	----
----	----	----
**EXTERIOR
ARCHITECTURE**
LONDON: Studio 1S, Hewlett House, Havelock Terrace,
London, SW8 4AS
MANCHESTER: Studio 537, The Royal Exchange, St Anns
Square, Manchester, M2 7DH
E-Mail: office@exteriorarchitecture.com
Web: www.exteriorarchitecture.com

Project title
SOUTHWATER PHASE 5

Drawing title
**TYPICAL TREE PIT WITH GEO
CELLULAR SYSTEM DETAIL**

Issued By	London	T: 020 7978 2101
Scale	1:20 @ A3	Drawn MN
Status	PLANNING	Checked PW
Date	2019.11.01	Approved SM
Drawing number	EXA_1880_703	Revision
