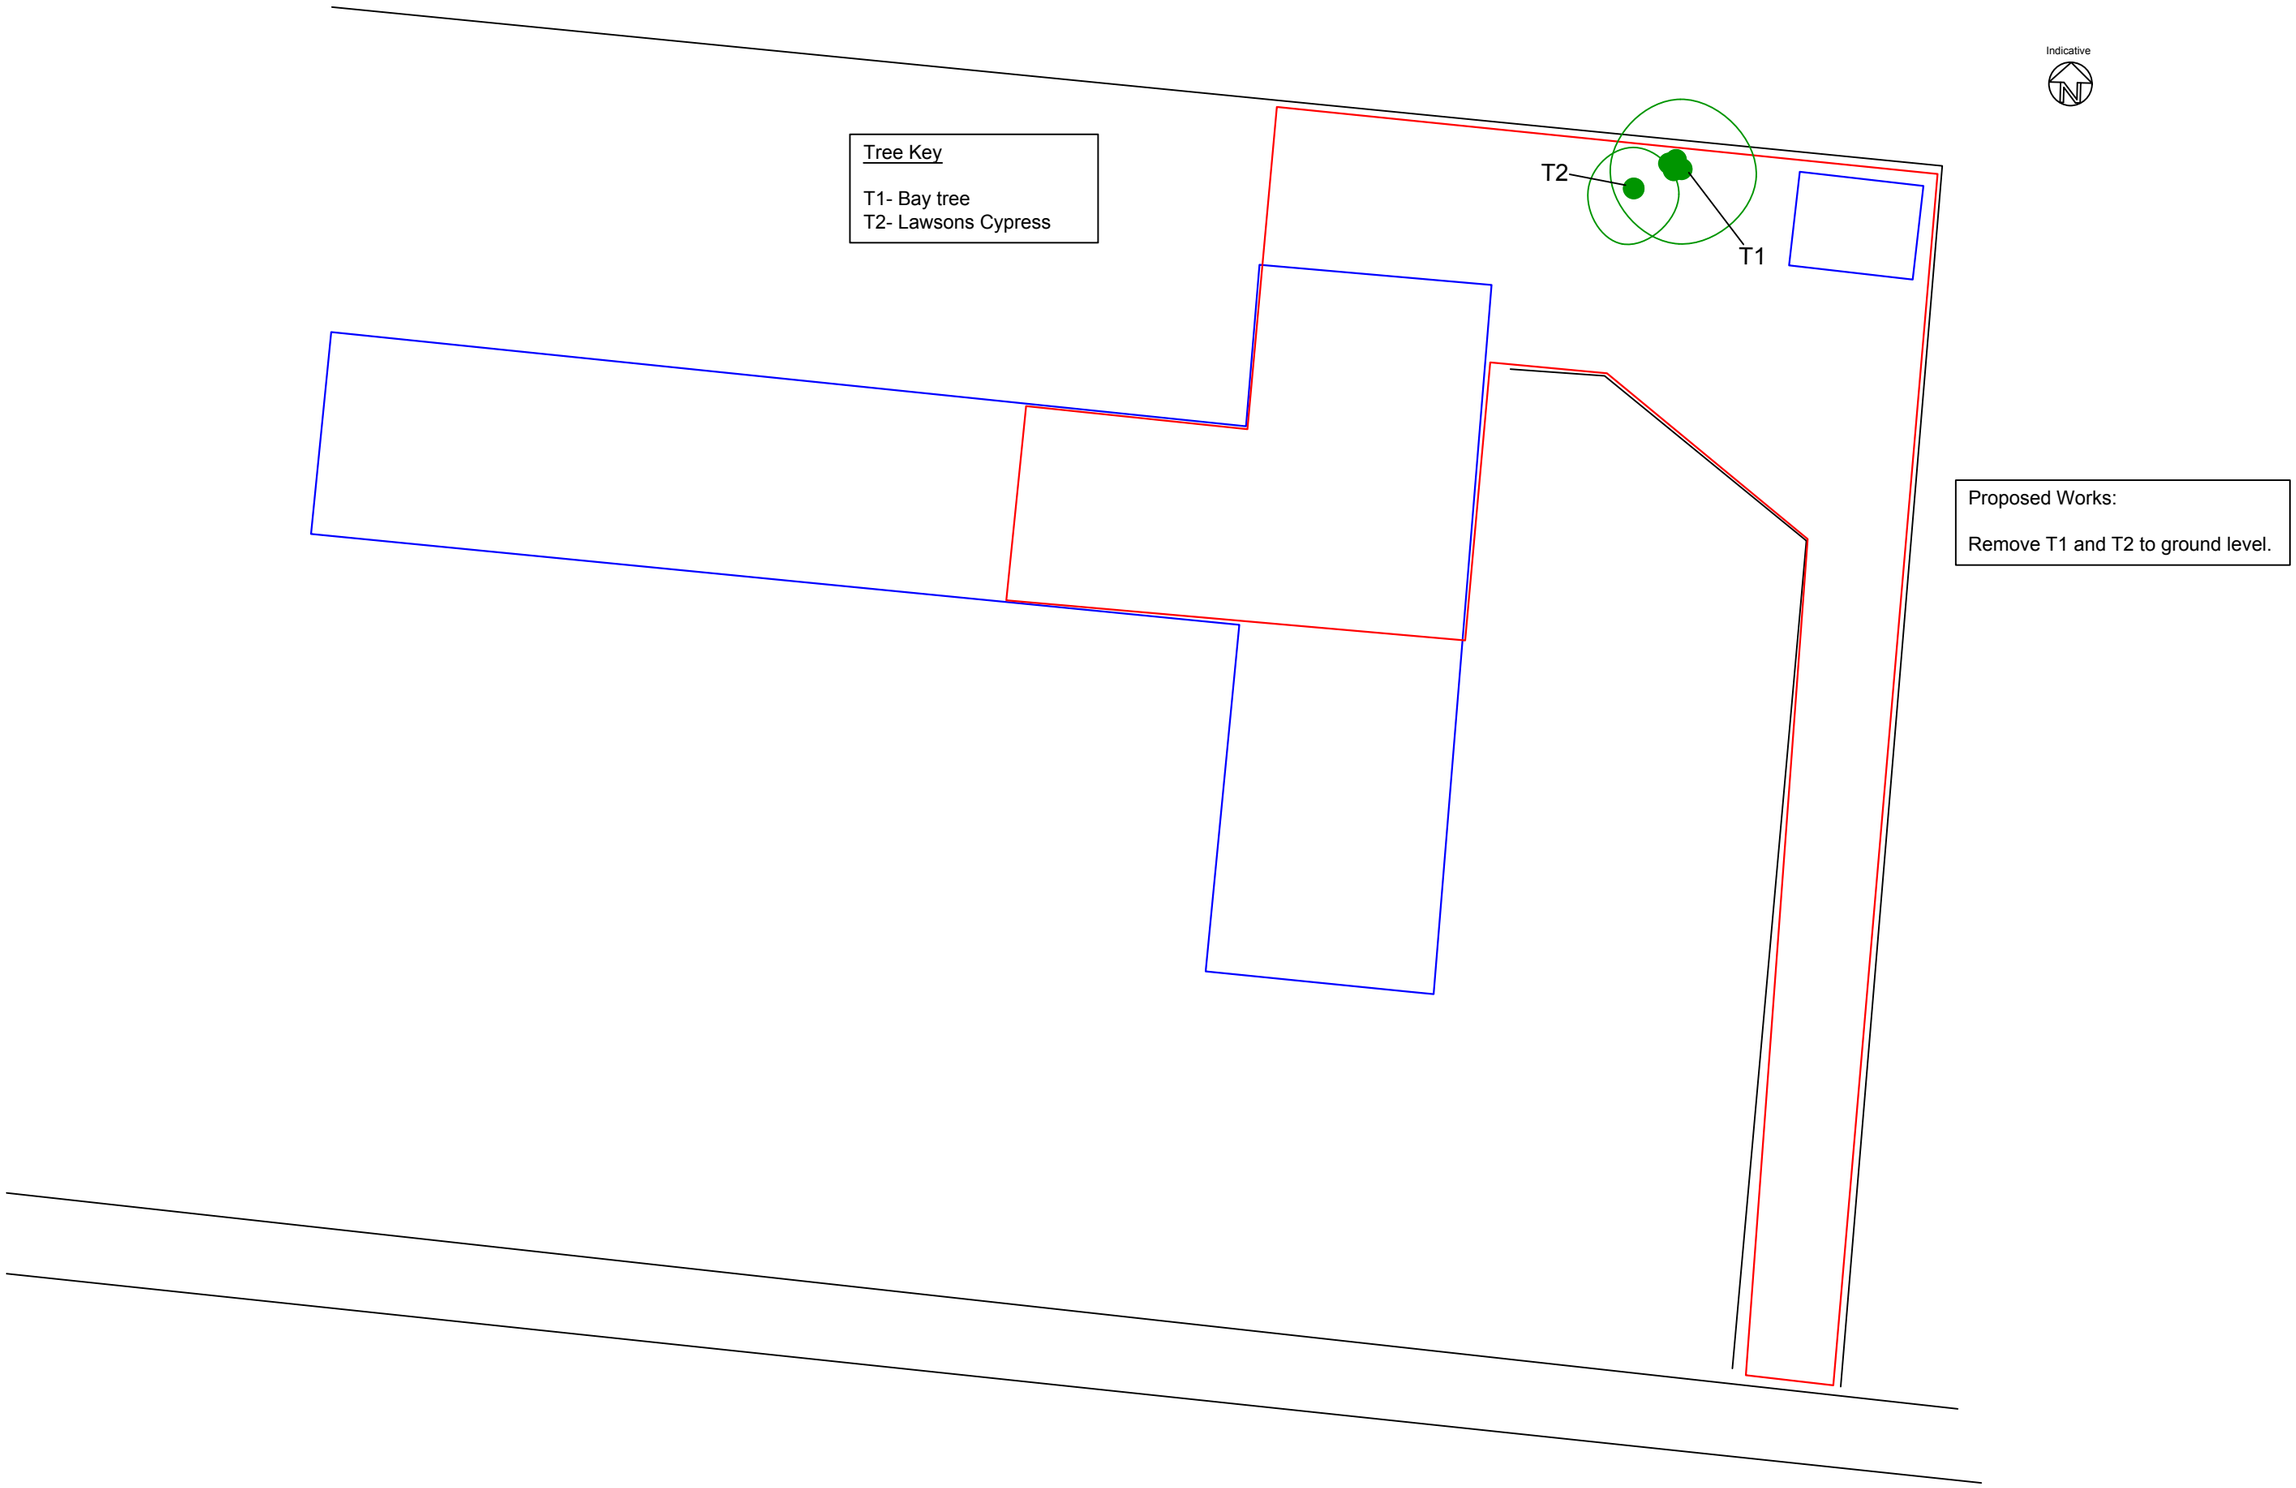


Southern Beeches Ltd
The Haven
Henfield Common North
Henfield
West Sussex
BN5 9RL
t: 01273 491886 m: 07771 803433 e: james@southernbeeches.co.uk

Client :	Angela Reid
Project :	2-3 Stipenhoke, Henfield Common North, Henfield.
Title :	Tree Sketch Plan
Scale :	Not to Scale
Date :	30th December 2024
Dwg No :	TSP1_2-3S_24
Rev :	-