

Gate/ Access 06



Gate/ Access 07



Gate/ Access 08

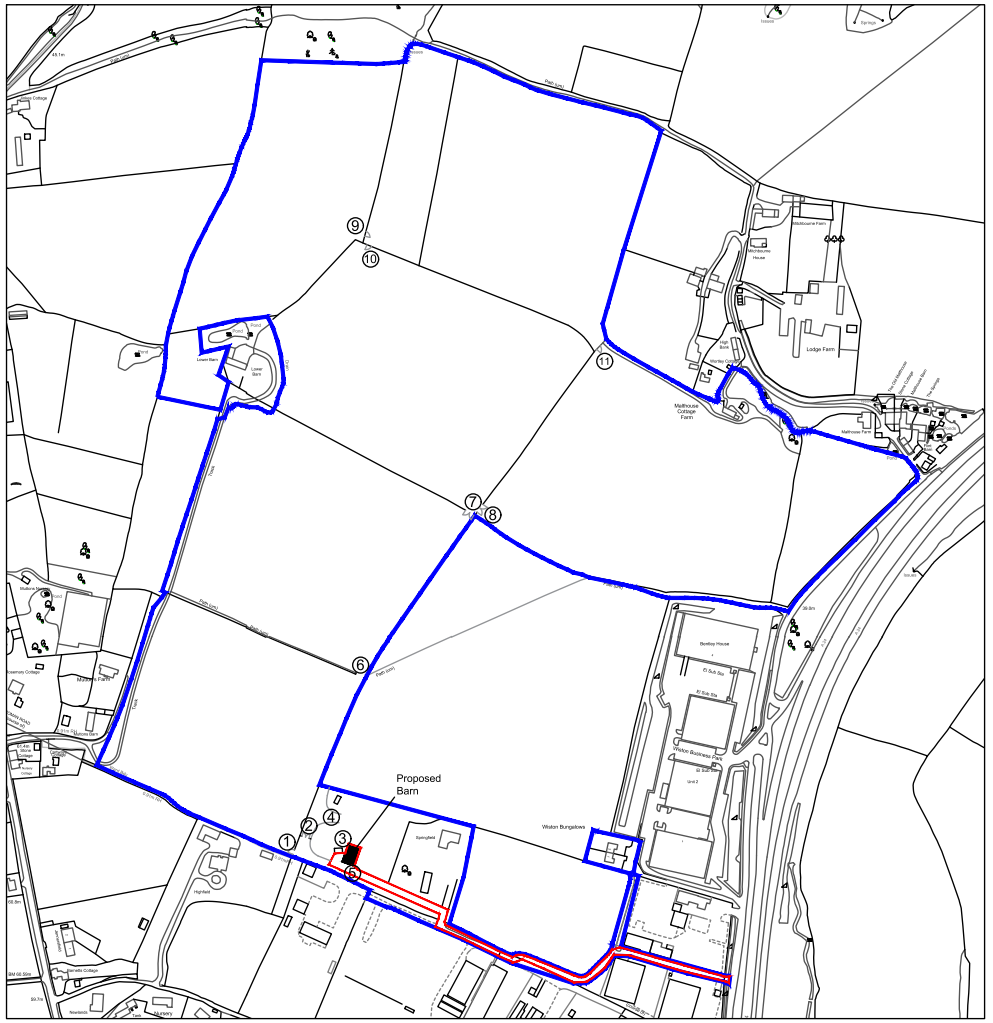



Gate/ Access 09

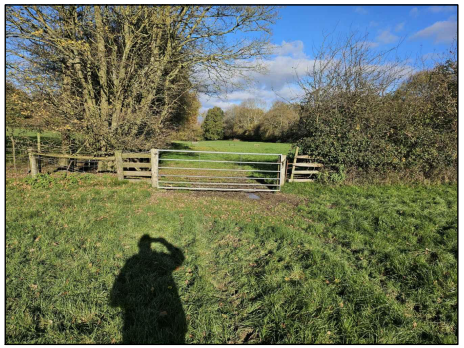

Gate/ Access 10



Gate/ Access 11

Revision:			

address
Spring Gardens, Washington, Pulborough, West Sussex, RH20 3BS

project
Use of building as agricultrual barn

title
Gate location showing access to teh fields to the North

scale	date	dwg no.	revision
1:5000 on A3	Nov 2024	2024.422a.07	

DOWNSVIEW
ASSOCIATES
Chartered Surveyors

Little Acorns
Hampers Lane
Storrington
West Sussex
RH20 3HZ

Tel: 01903 746367
Mob: *07525 844965*

Email:
mail@downsview-surveyors.co.uk

RICS

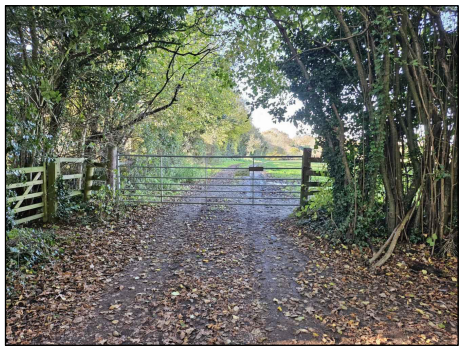

Gate/ Access 01

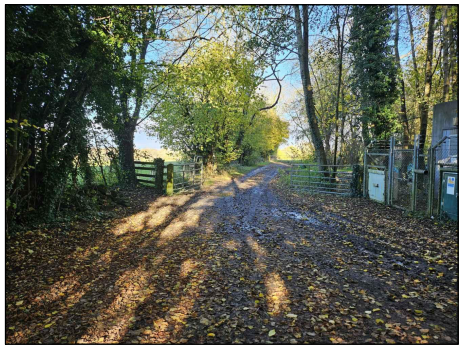

Gate/ Access 02



Gate/ Access 03

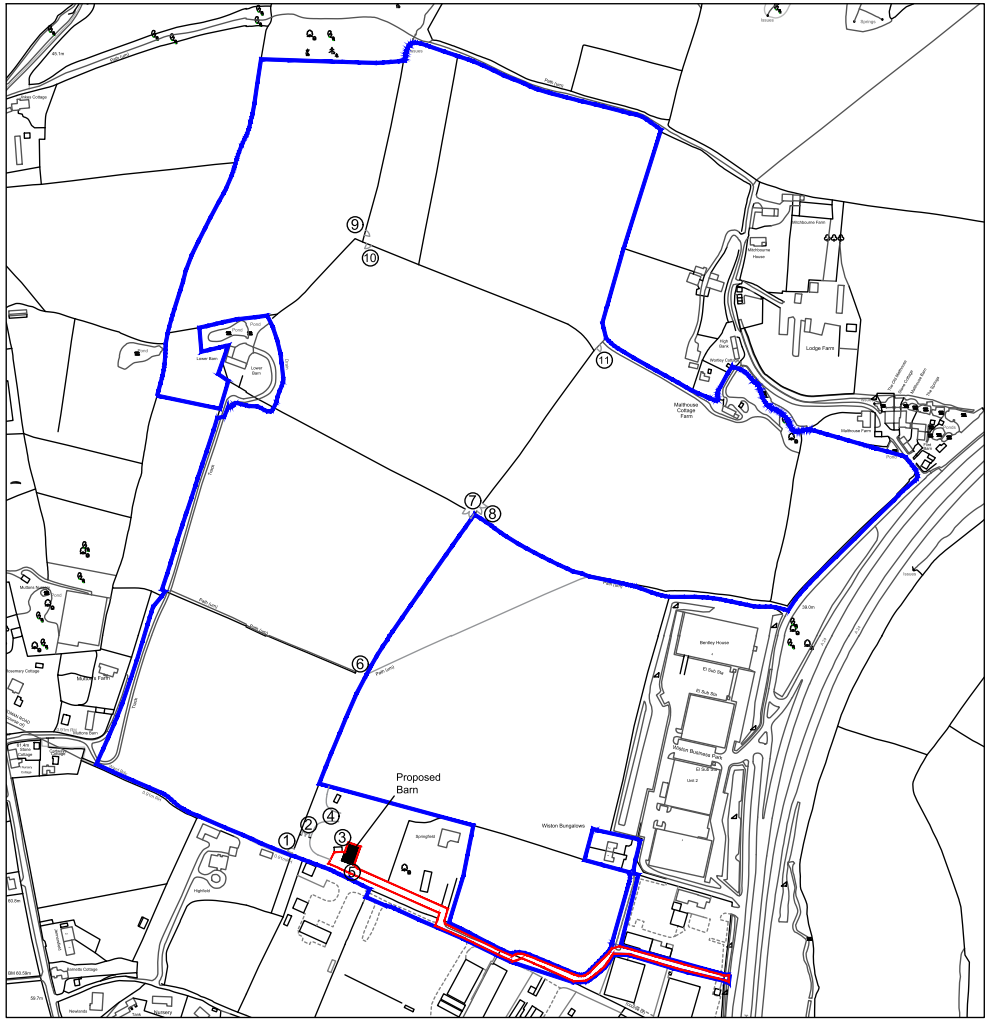

Access into building

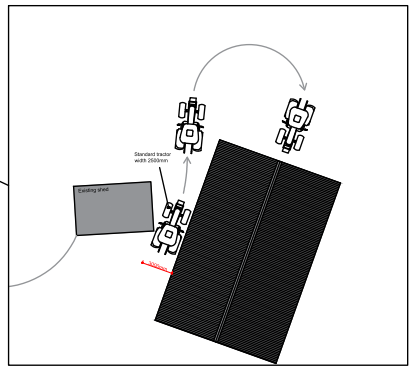



Gate/ Access 04



Gate/ Access 03

Revision:			
address: Spring Gardens, Washington, Pulborough, West Sussex, RH20 3BS			
project: Use of building as agricultrual barn			
title: Gate location showing access to the fields to the North			
scale: 1:5000 on A3	date: Nov 2024	dwg no.: 2024.422a.06	revision:

DOWNSVIEW
ASSOCIATES
Chartered Surveyors

Little Acorns
Hampers Lane
Storrington
West Sussex
RH20 3HZ

Tel: 01903 746367
Mob: 07525 844965

Email:
mail@downsview-surveyors.co.uk

RICS