
A1 This drawing shall not be scaled.
Work from the dimensions shown in the drawing or given in relevant specifications.
This drawing is to be used as a guide only, please refer to scope of works for specific quantities and details

PLOT TYPE 1

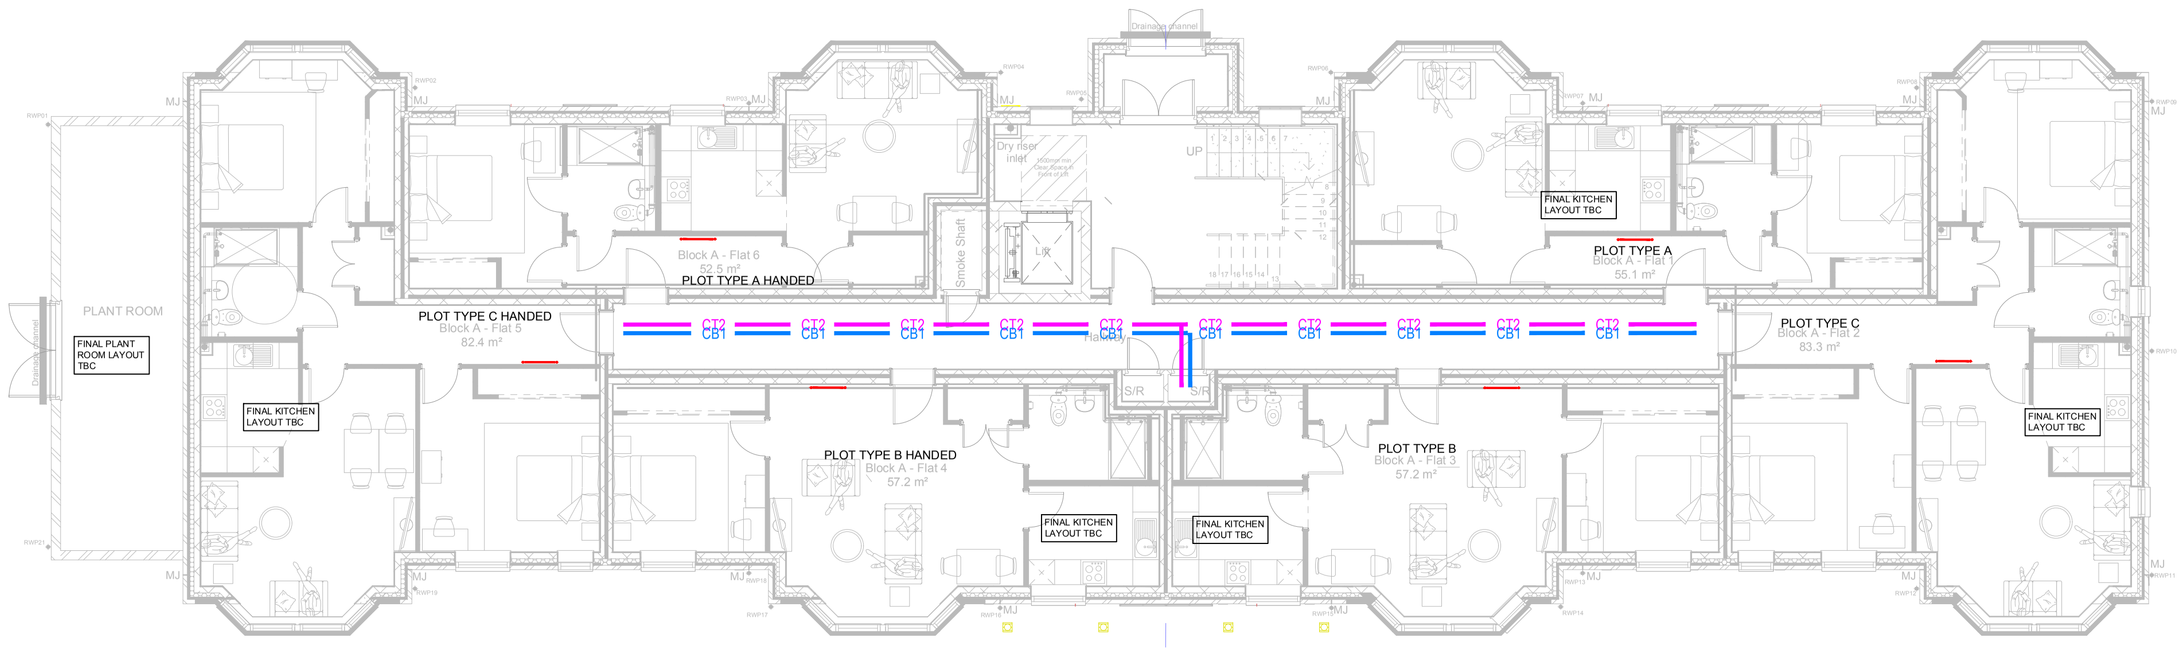


# LEVEL 0
# GROUND FLOOR

CDM Regulations:

In addition to any information included in this drawing or the model from which it is derived, refer also to the project CDM Risk Register for information on residual risks'

General Notes:

- The drawing does not necessarily show all the information needed to interpret the design intent or the construction details.
- The drawing contains information from more than one source and must be read in conjunction with all relevant specifications.
- Any apparent drafting errors and differences between other drawings and specifications shall be brought to our attention.

Project Notes:

LEGEND:

- CABLE BASKET CONTAINING EXTRA LOW VOLTAGE CABLES.
- CABLE BASKET CONTAINING LOW VOLTAGE CABLES.
- CABLE BASKET CONTAINING FIRE ALARM CABLES.
- CABLE BASKET CONTAINING SUBMAIN CABLES.

| Index | Description | Designed | Reviewed | Authorised | Date |
|---|---|---|---|---|---|
| 04 | FOR SUBMITTAL | TA | RM | RM | NOV25 |

REVISIONS:


morelec (UK) Ltd
UNIT 4 BOURNEMOUTH BUSINESS PARK,
SOUTHCOTE ROAD,
BOURNEMOUTH
BH1 3SJ
T:01202292980
www.morelec.net


ARCHITECT:
CORSTORPHINE & WRIGHT

CLIENT:
PARSONS AND JOYCE

PROJECT TITLE:
SUSSEXDOWN BLOCK A

DRAWING TITLE:
GROUND FLOOR CONTAINMENT LAYOUT

FOR SUBMITTAL

| PERSON RESPONSIBLE FOR: | | |
|---|---|---|
| Design: TA | Review: RM | Authorising Issue: RM |
| Project No: P&J-SD-BA-24-11 | Date: 24 NOV 2025 | Scale @ A1: 1:100 |
| DRAWING NUMBER: P&J-SD-BA-24-11-LO-GF-CON- | | Revision: 04 |

© MORELEC (UK) LTD