


This drawing shall not be
scaled.
Work from the dimensions shown
in the drawing or given in
the schedule of materials.
This drawing is to be used as a
guide only, please refer to scope
of works for specific quantities
and details

- General Notes:
- The drawing does not necessarily show all the information needed to interpret the design intent or the construction details.
 - The drawing contains information from more than one source and must be read in conjunction with all other drawings and specifications.
 - Any apparent drafting errors and differences between other drawings and specifications shall be brought to our attention.

Project Notes:

- LEGEND:
- CABLE BASKET CONTAINING SPINAL CORD CABLES.
 - CABLE BASKET CONTAINING ONLY FIVE CABLES.
 - CABLE BASKET CONTAINING FIVE ALUMINUM CABLES.
 - CABLE BASKET CONTAINING SUBMAIN CABLES.

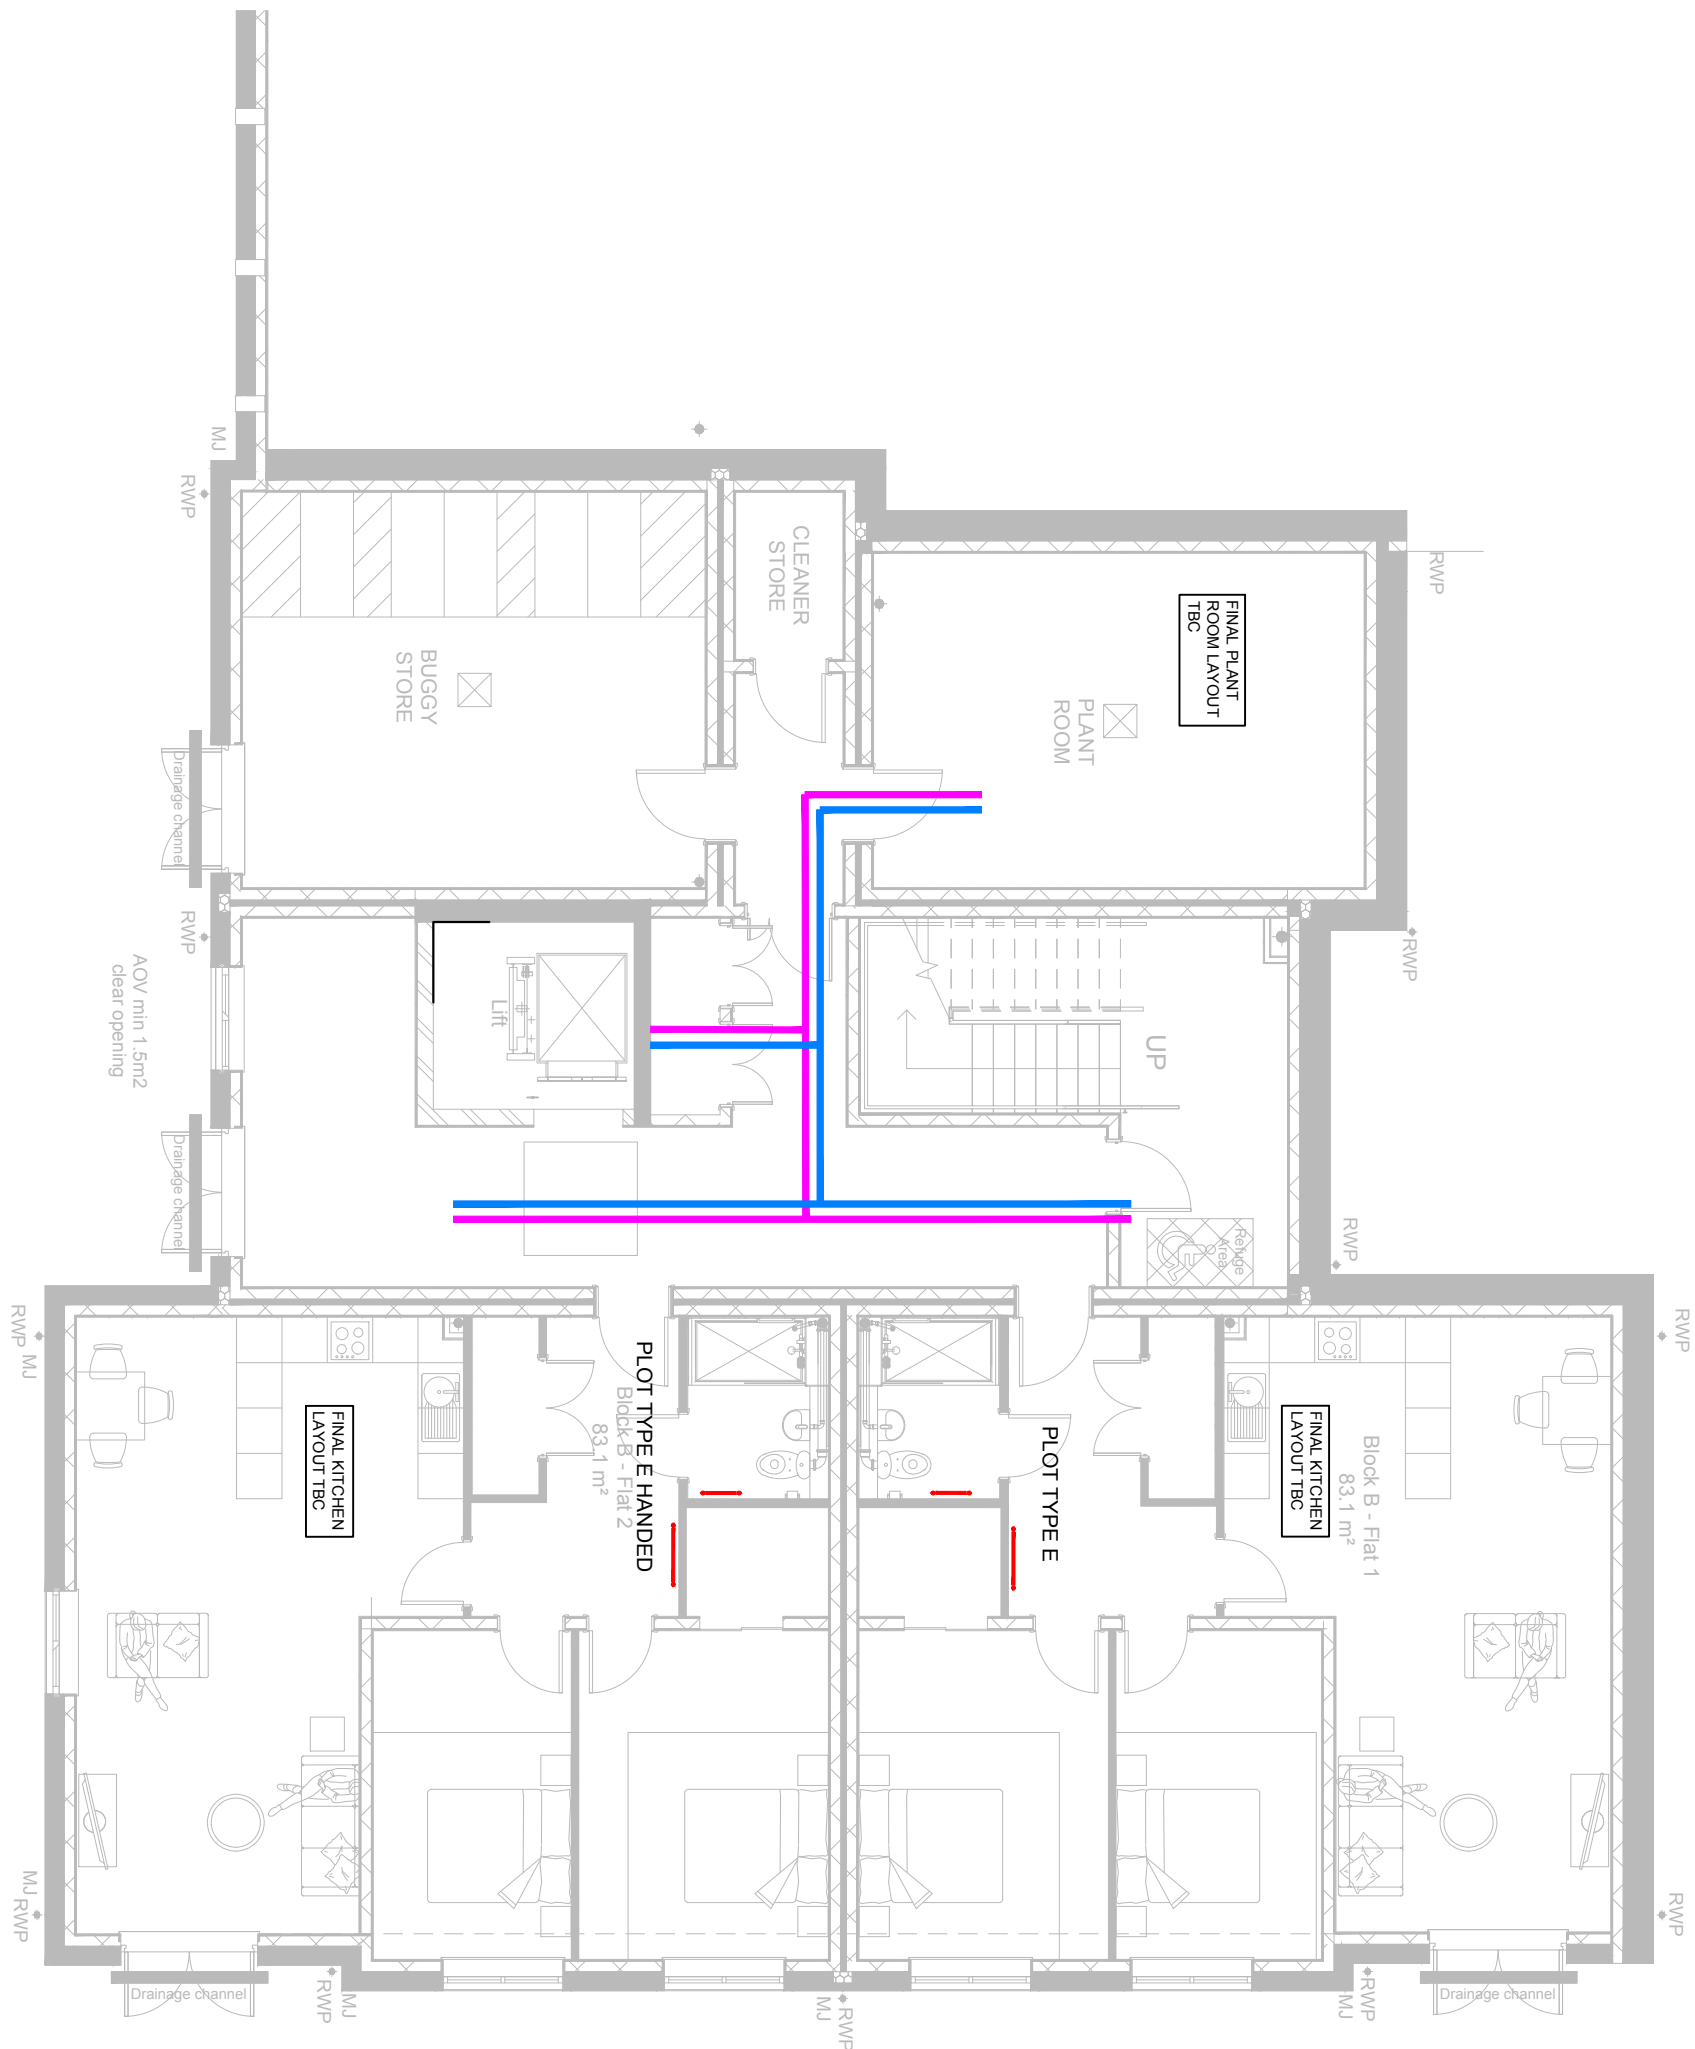

LEVEL -1 LOWER GROUND FLOOR

CDM Regulations:

In addition to any information included in this drawing or the model from which it is derived, refer also to the project CDM Risk Register for information on residual risks.

NO	FOR SUBMITTAL	TA	RM	RM	NOV25
Issue	Description	Designed	Reviewed	Issued	Date
REVISIONS:					

morelec (UK) Ltd
UNIT 4 BOURNEMOUTH BUSINESS PARK,
BOURNEMOUTH
BH1 3SU
T. 01202 330000
www.morelec.net

ARCHITECT:
CORSTORPHINE & WRIGHT

CLIENT:
PARSONS AND JOYCE

PROJECT TITLE:
SUSSEXDOWN BLOCK B

DRAWING TITLE:
LOWER GROUND FLOOR CONTAINMENT LAYOUT

FOR SUBMITTAL

PERSON RESPONSIBLE FOR:			
Design:	TA	Review:	RM
Authoring:	RM	Issued:	RM
Project No:	P&J-SD-BB-24-11	Date:	24 NOV 2025
Scale:	1:100	Scale:	1:100
Drawing Number:	P&J-SD-BB-24-11-L-1-LGF-CON-	Revision:	04