
0 1m 2m 3m 4m 5m

SCALE 1:50@A3


Note: Scale will measure 10cm when printed to correct scale

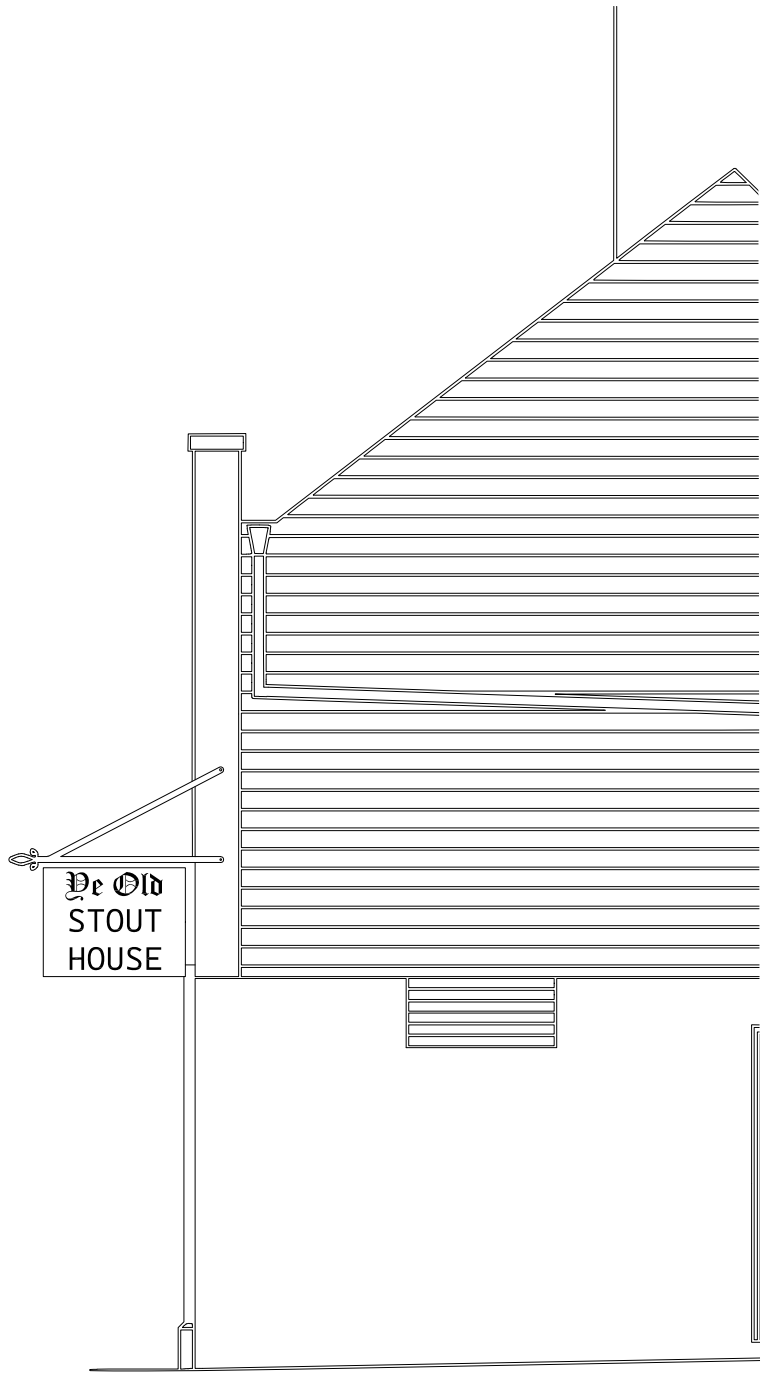

FRONT ELEVATION 1:50



SIDE ELEVATION 1:50

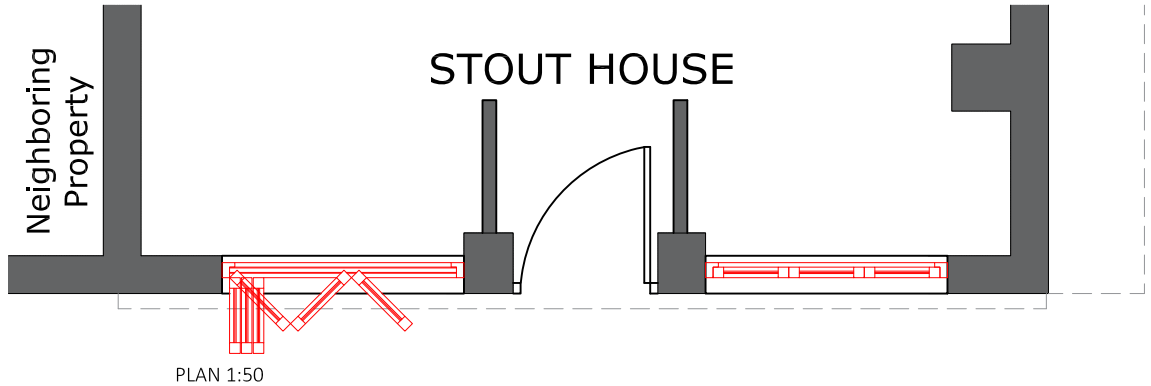

PLAN 1:50

Proposed Paint - Dublin Red

1.1 THIS INFORMATION IS NOT INTENDED TO PROVIDE A FULL SPECIFICATION OF WORKS & SHOULD BE READ IN CONJUNCTION WITH A SURVEY, SCHEME DRAWINGS & TENDER DOCUMENT.

1.2 ALL WORKS TO COMPLY WITH CURRENT BUILDING REGULATIONS & LOCAL AUTHORITY REQUIREMENTS.

1.3 ELECTRICAL INSTALLATIONS MUST COMPLY WITH IEE 18TH EDITION REGULATIONS FOR THE ELECTRICAL EQUIPMENT OF BUILDINGS & WORKMANSHIP.

1.4 DIMENSIONS TO BE CHECKED ON SITE.

1.5 ANY FURTHER INFORMATION OR QUERIES ARISING FROM THIS DRAWING SHOULD BE ADDRESSED TO 2C design

Project Title:
The Stout House
Replacement Windows

Drawing Title:
PROPOSED ELEVATIONS

Project Address:
29 Carfax
Horsham
West Sussex.
RH12 1EE

Drawing Number: 2CD40517 - 02
Rev: -
Date:
Sheet No: 1 of 1
Paper Size: A3
Scale UOS: 1:50

2C Design Consultants Ltd
7 Edison Buildings
Coventry, CV1 4JA
tel: 02476-995-400
www.2Cdesign.co.uk

THIS DRAWING REMAINS THE PROPERTY OF 2C design & MUST NOT BE EXPLOITED OR REPRODUCED TO THIRD PARTIES WITHOUT WRITTEN CONSENT