

Notes:

Project Name:
Addition of cladding
to part SE principal
elevation
& part SW elevation
New verge tiles

Date: 15/06/2026

Client:
Blagden

Site Address:
3 Bramber Close
Horsham
RH12 4LY





Paul Maggs MCIAT
Hazelwood, Harbolets Road,
West Chiltoning RH20 2LG
Tel: 01798 813298

paul@pbproperties.co.uk
www.pbproperties.co.uk

Drawings produced using Vectorworks
CAD. Only written dimensions to be
respected. Copyright protected to
PB Properties



CHARTERED PRACTICE

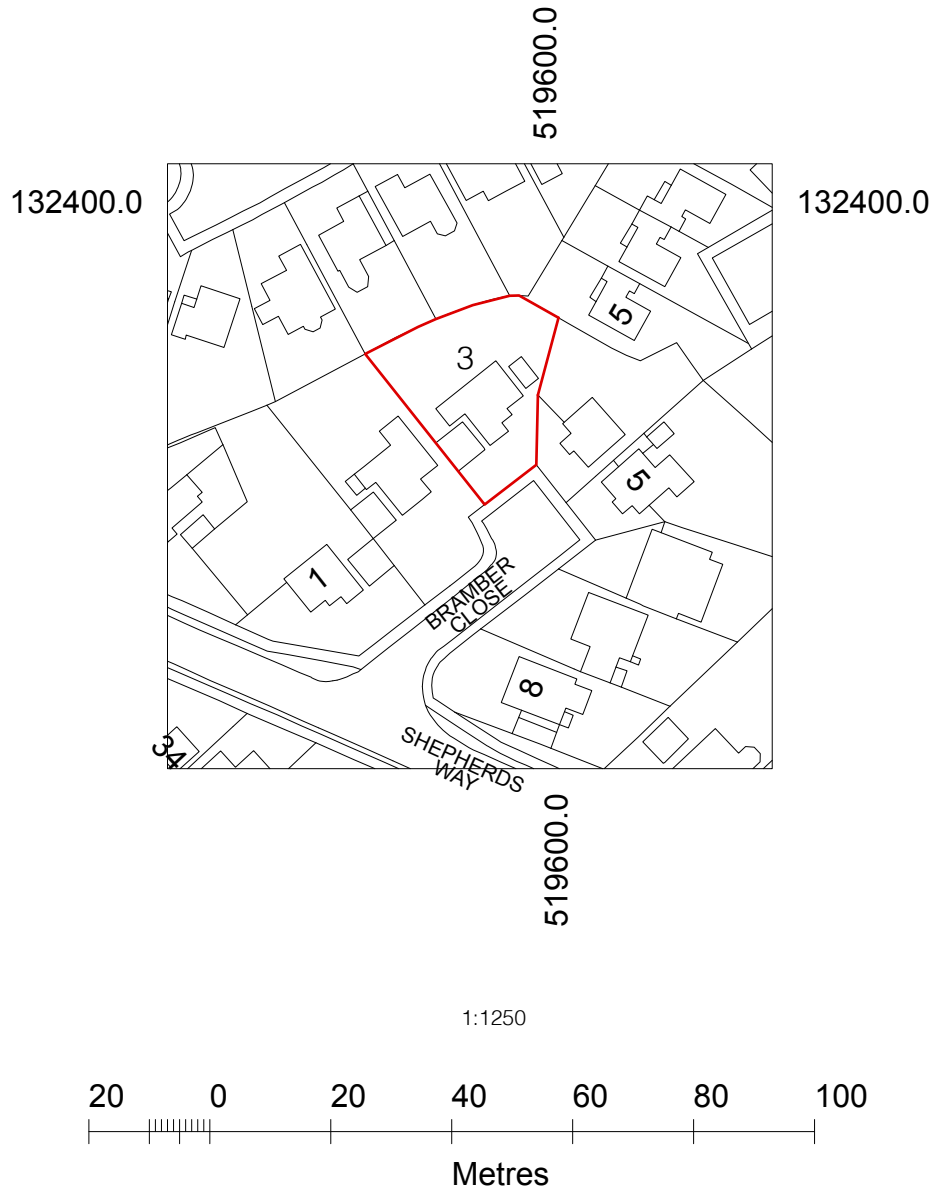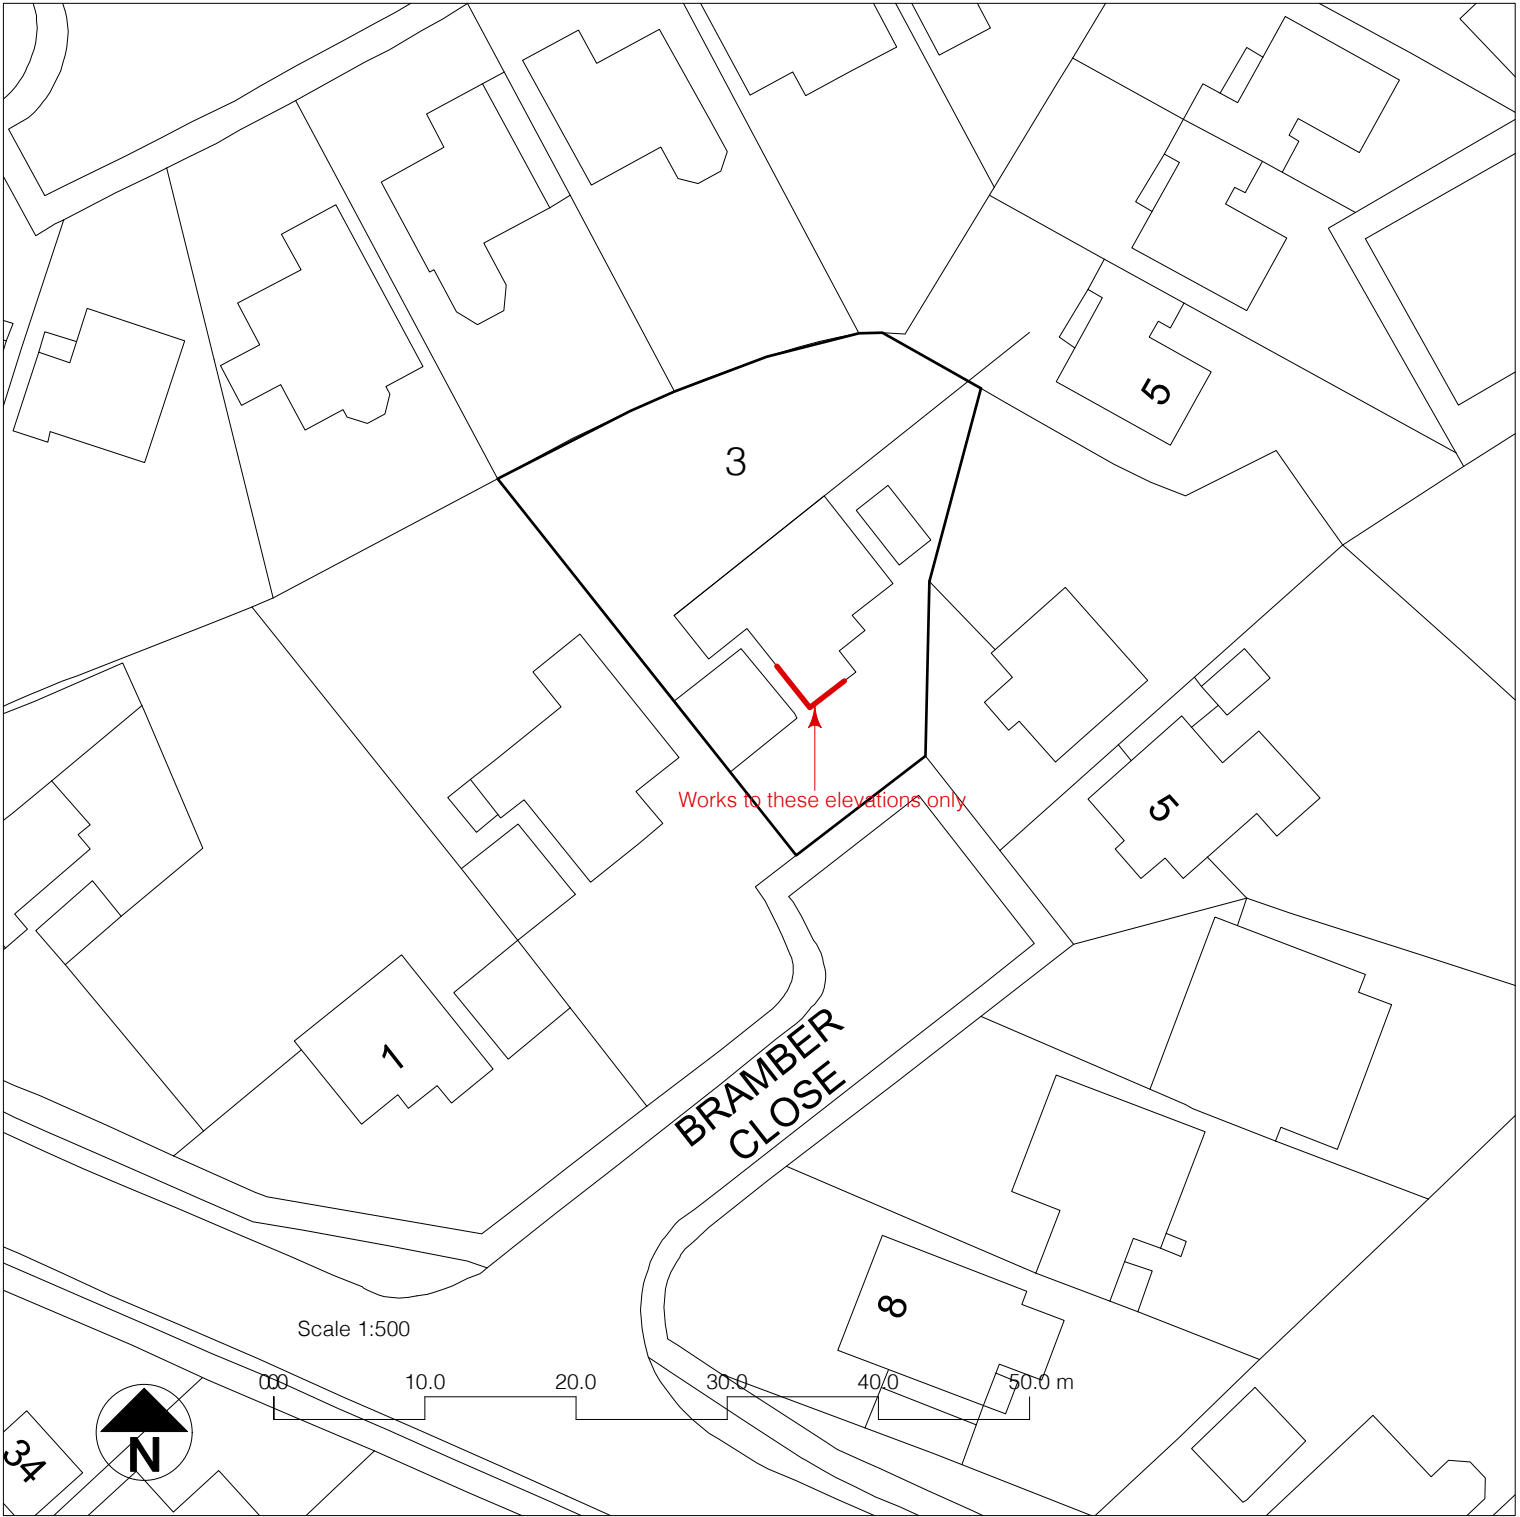

Production Date: 15 June 2026
Top Left: 519537.559 132406.269 Bottom Right: 519637.559 132306.269
© Crown copyright and database rights 2026 Ordnance Survey AC0000824000.
Reproduction in whole or in part is prohibited without the permission of Ordnance Survey