
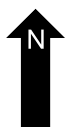
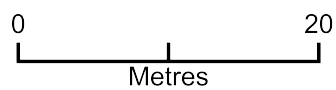


PAH Horsham

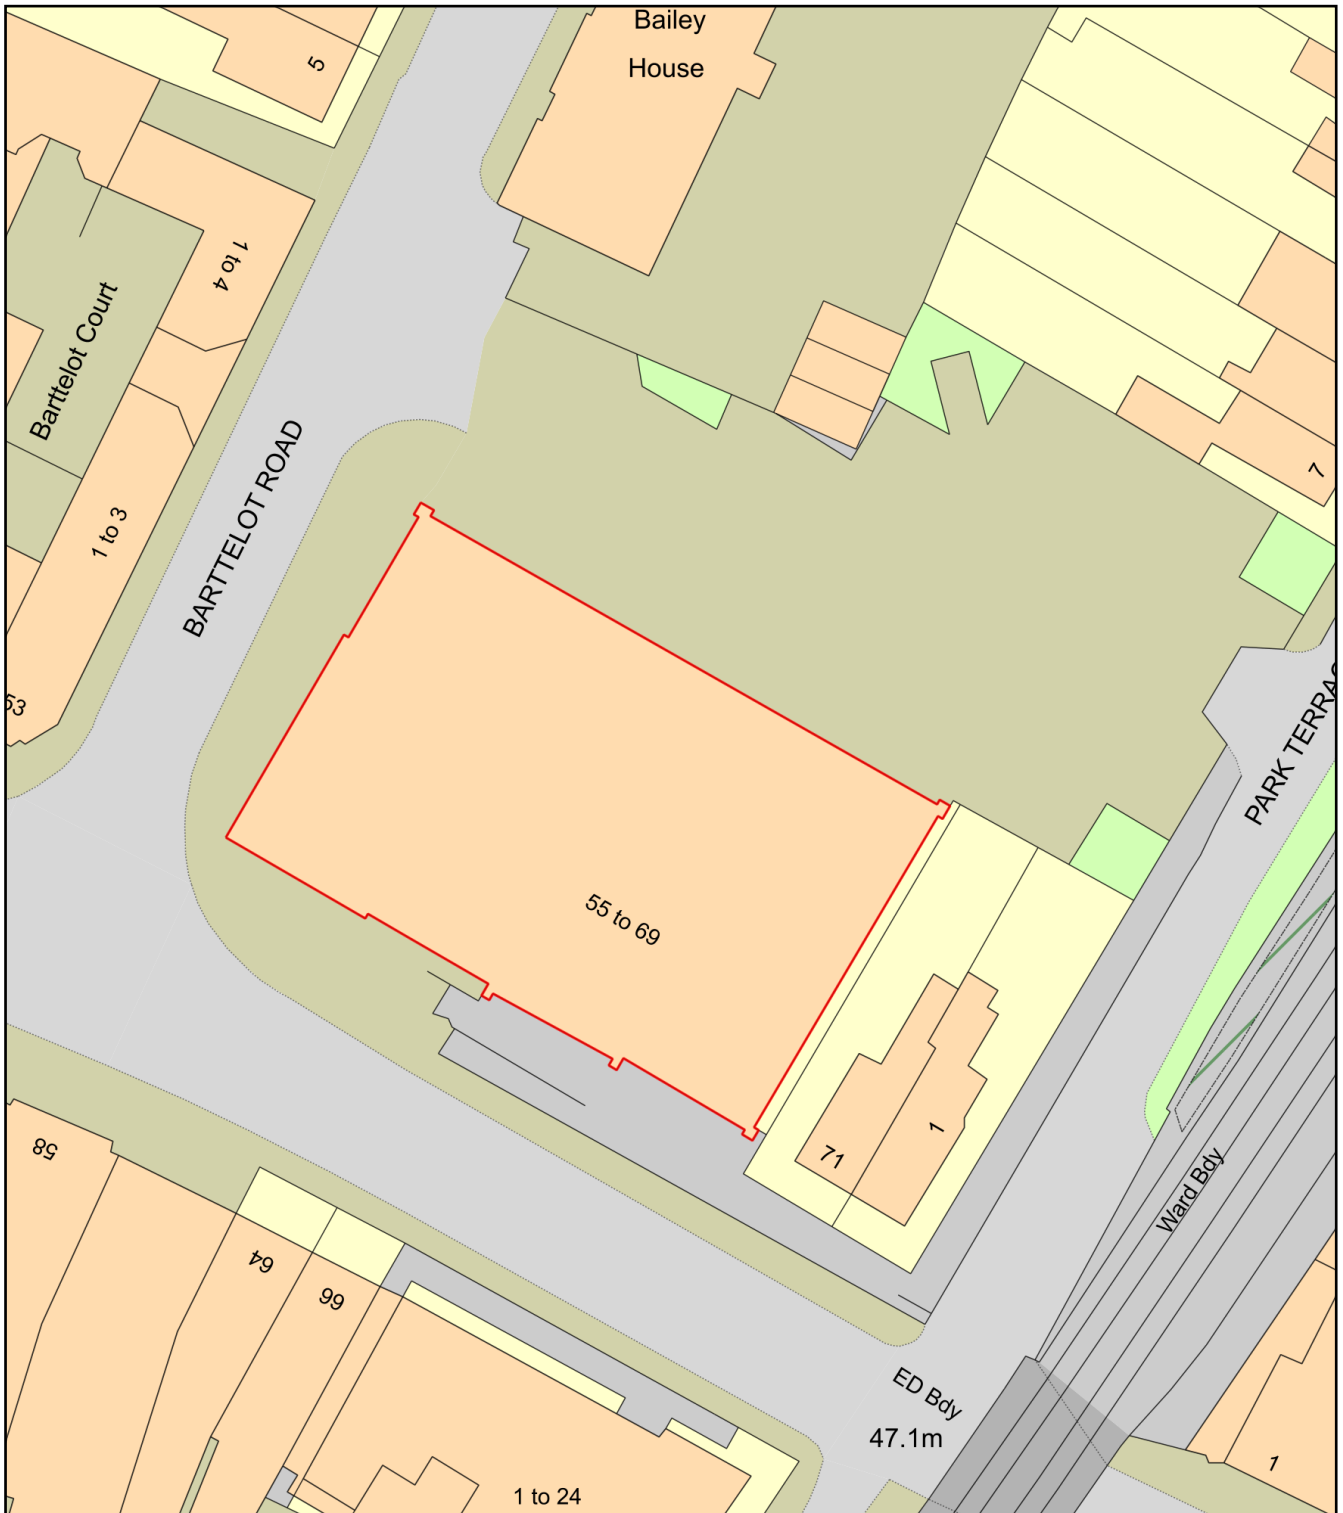

Plan Produced for: Emily Sprott

Date Produced: 19 Jun 2026

Plan Reference Number: TQRQM26170120142866

Scale: 1:500 @ A4