
2 Tributary Lane Block Plan

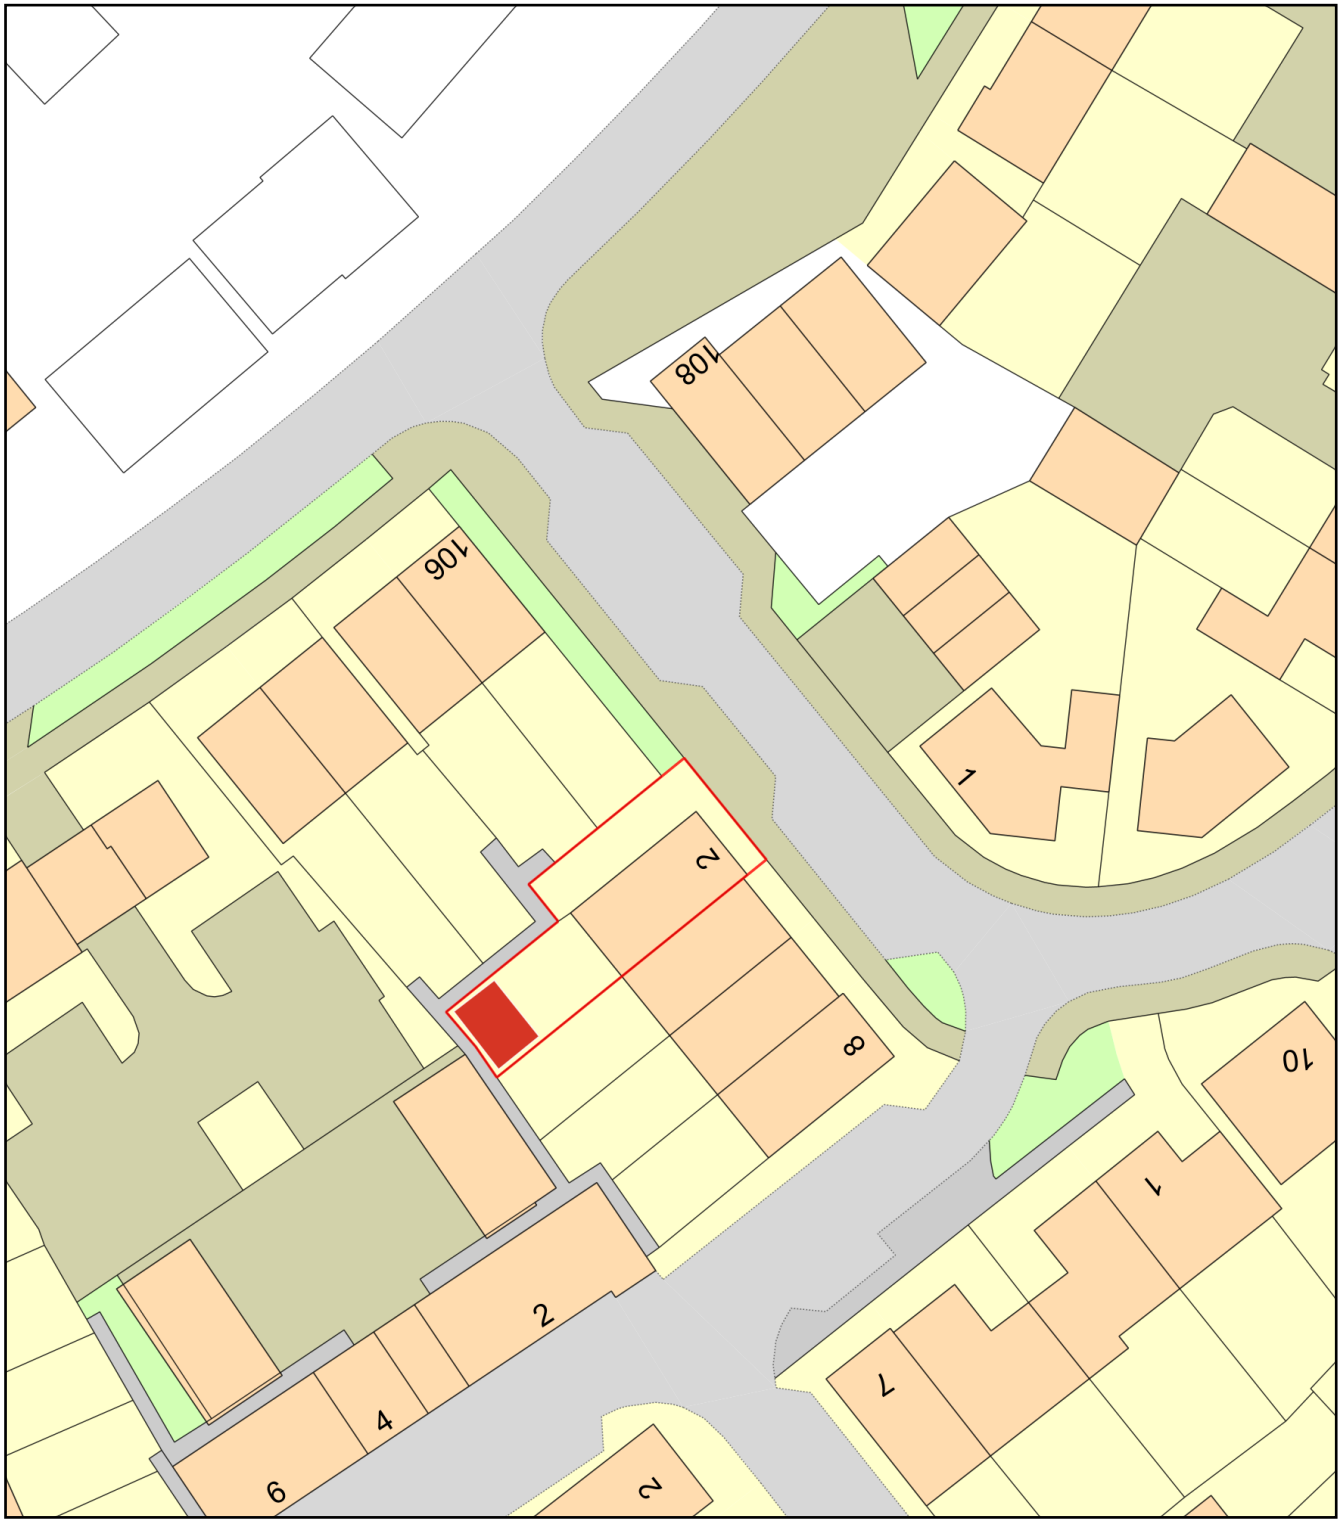

0 20
Metres

N

ReQuestaPlan

Plan Produced for:	Timber Rooms Ltd
Date Produced:	24 Mar 2025
Plan Reference Number:	TQRQM25083170001929
Scale:	1:500 @ A4

© Crown copyright and database rights 2025 OS 100042766